


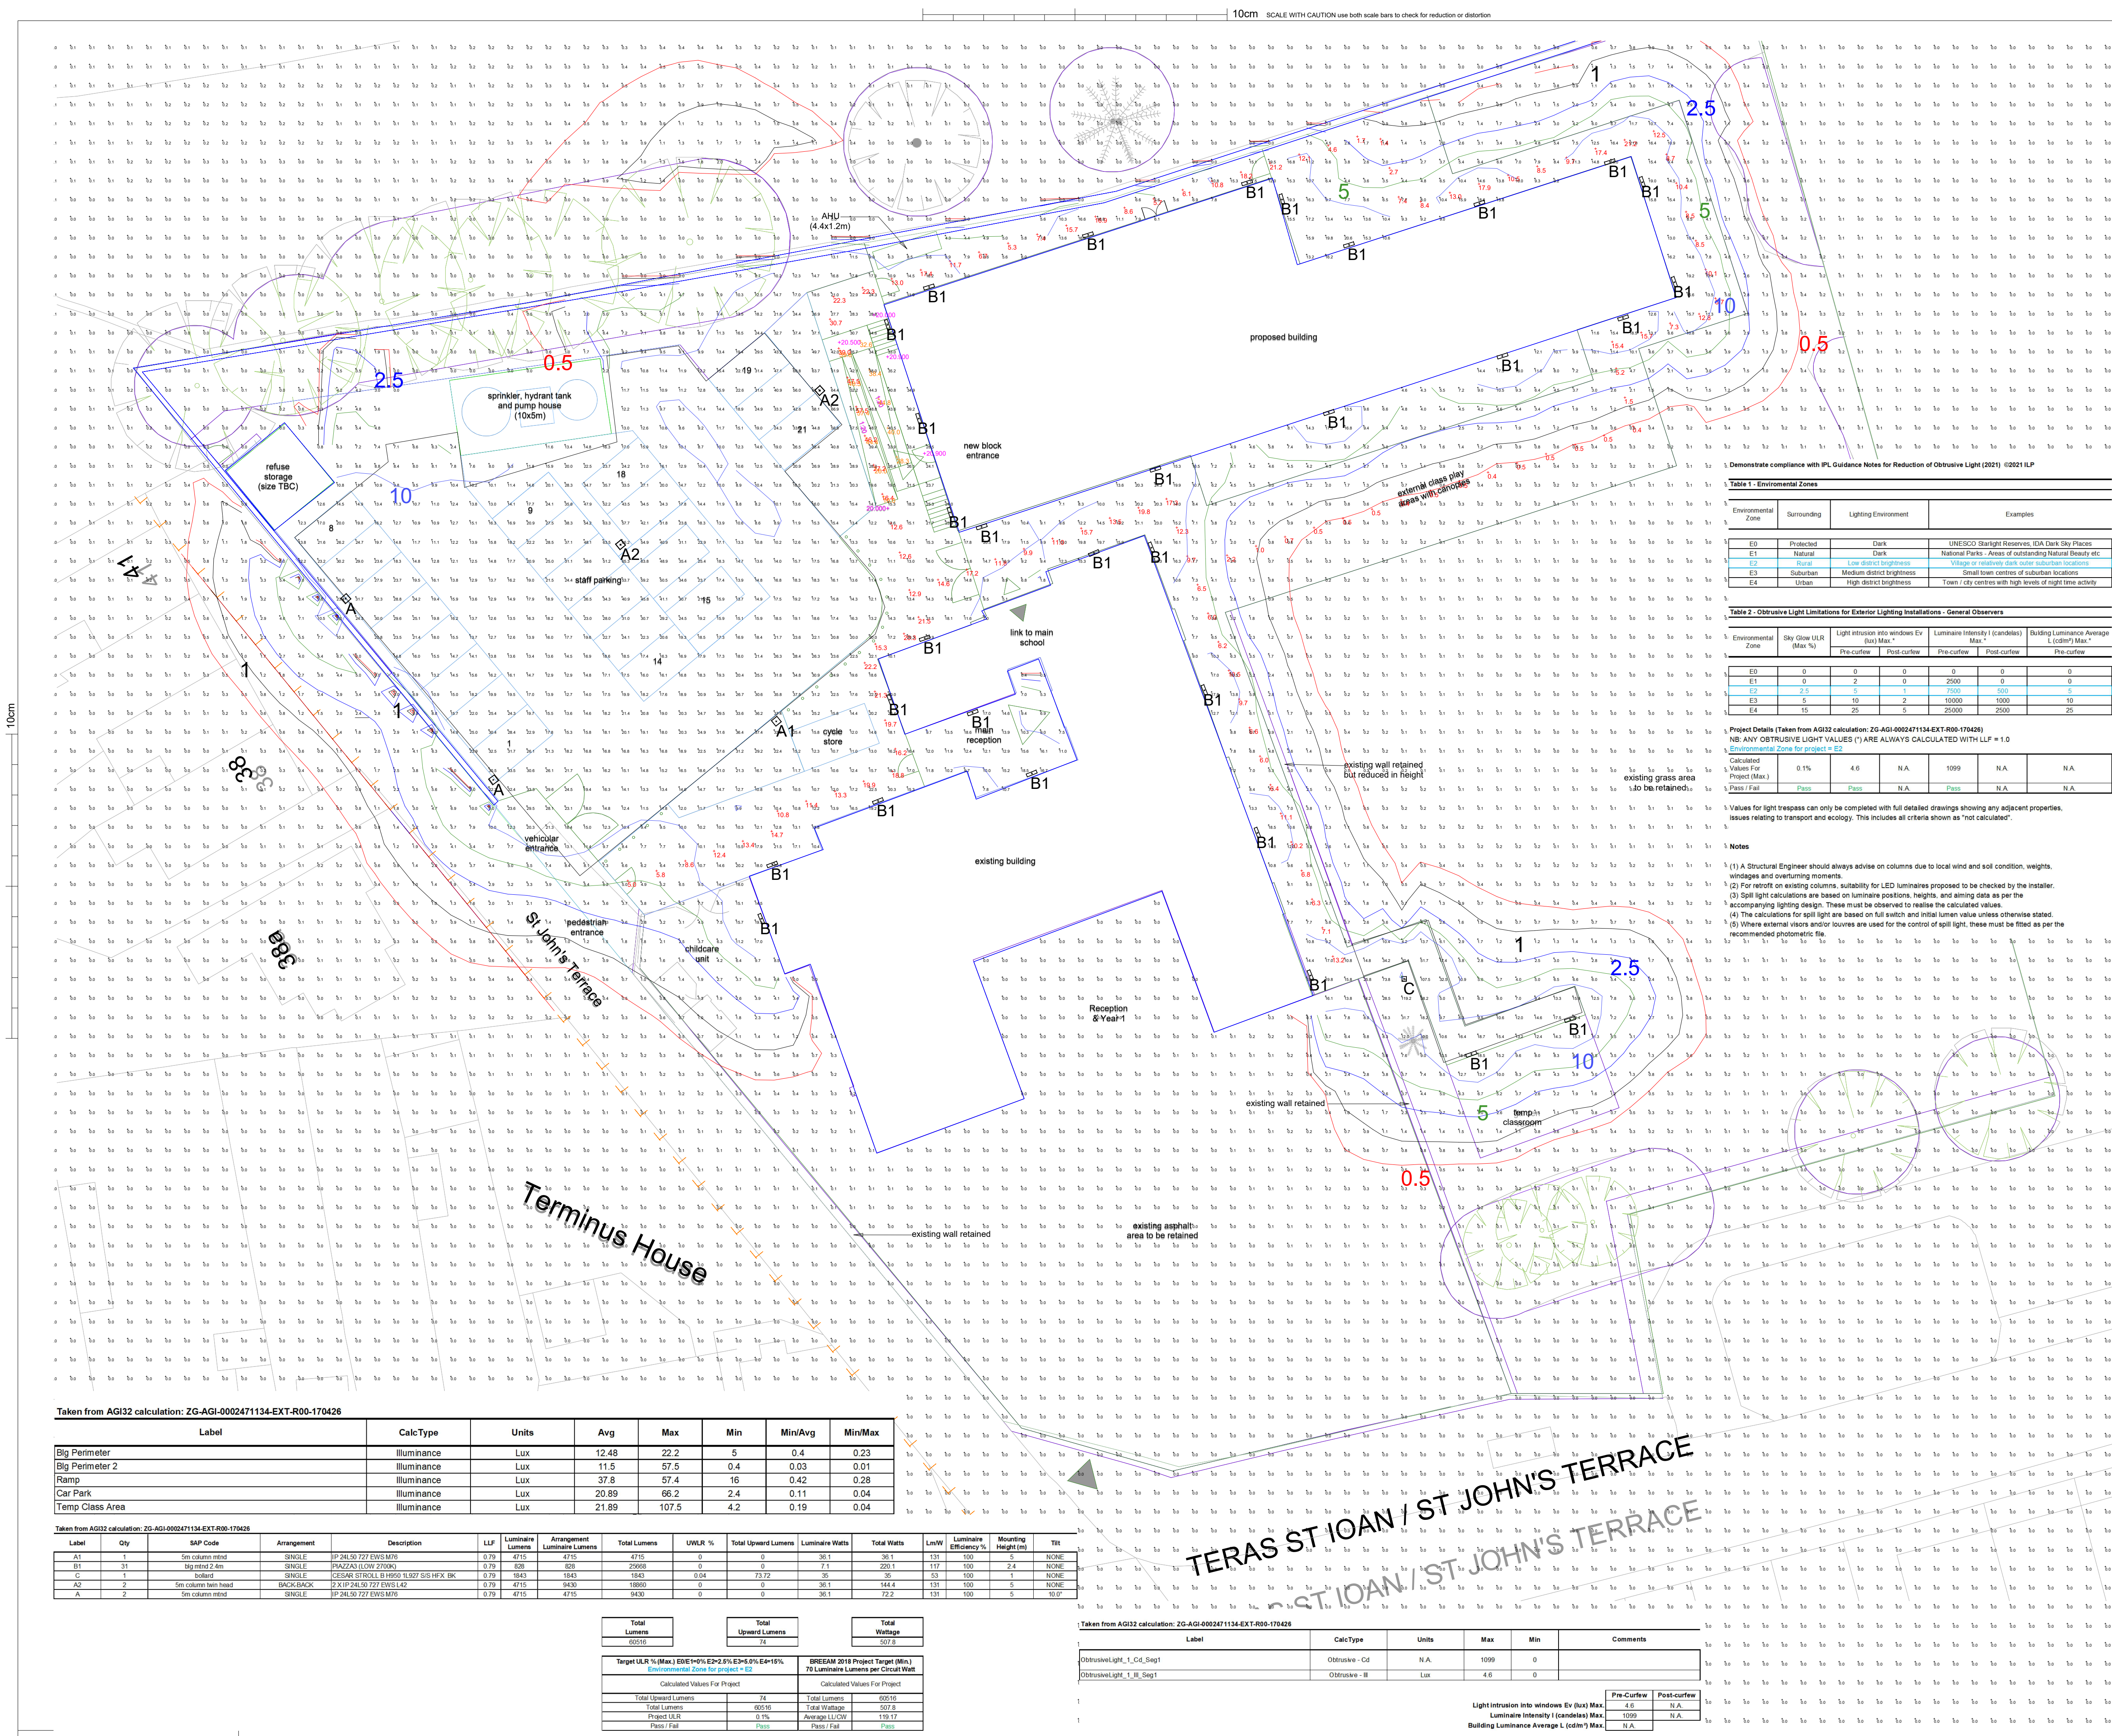

Revisions

Index	Description	Drawn & Chk by	Rev'd by	Date
P01	RIBA STAGE 3 ISSUE	KB	KB	17.04.26

This Drawing shall be used only for the purpose intended

Architect

Austin·Smith·Lord

Client

KNOX & WELLS LTD

PRELIMINARY ISSUE

CONSILIUM

CONSULTING ENGINEERS

Project Title

YGG TREGELES
NEW BUILD PRIMARY SCHOOL

SA10 7ND

Drawing Title

PROPOSED ELECTRICAL SERVICES
EXTERNAL LIGHTING LUX LEVELS

Project No

J01376

Drawn & Checked by

KB

Reviewed by

NP

Date

APR 26

Scale

1:200 @ A1

Drawing No.

YGGT-CSG-XX-XX-DR-E-63011

Rev.

P01