


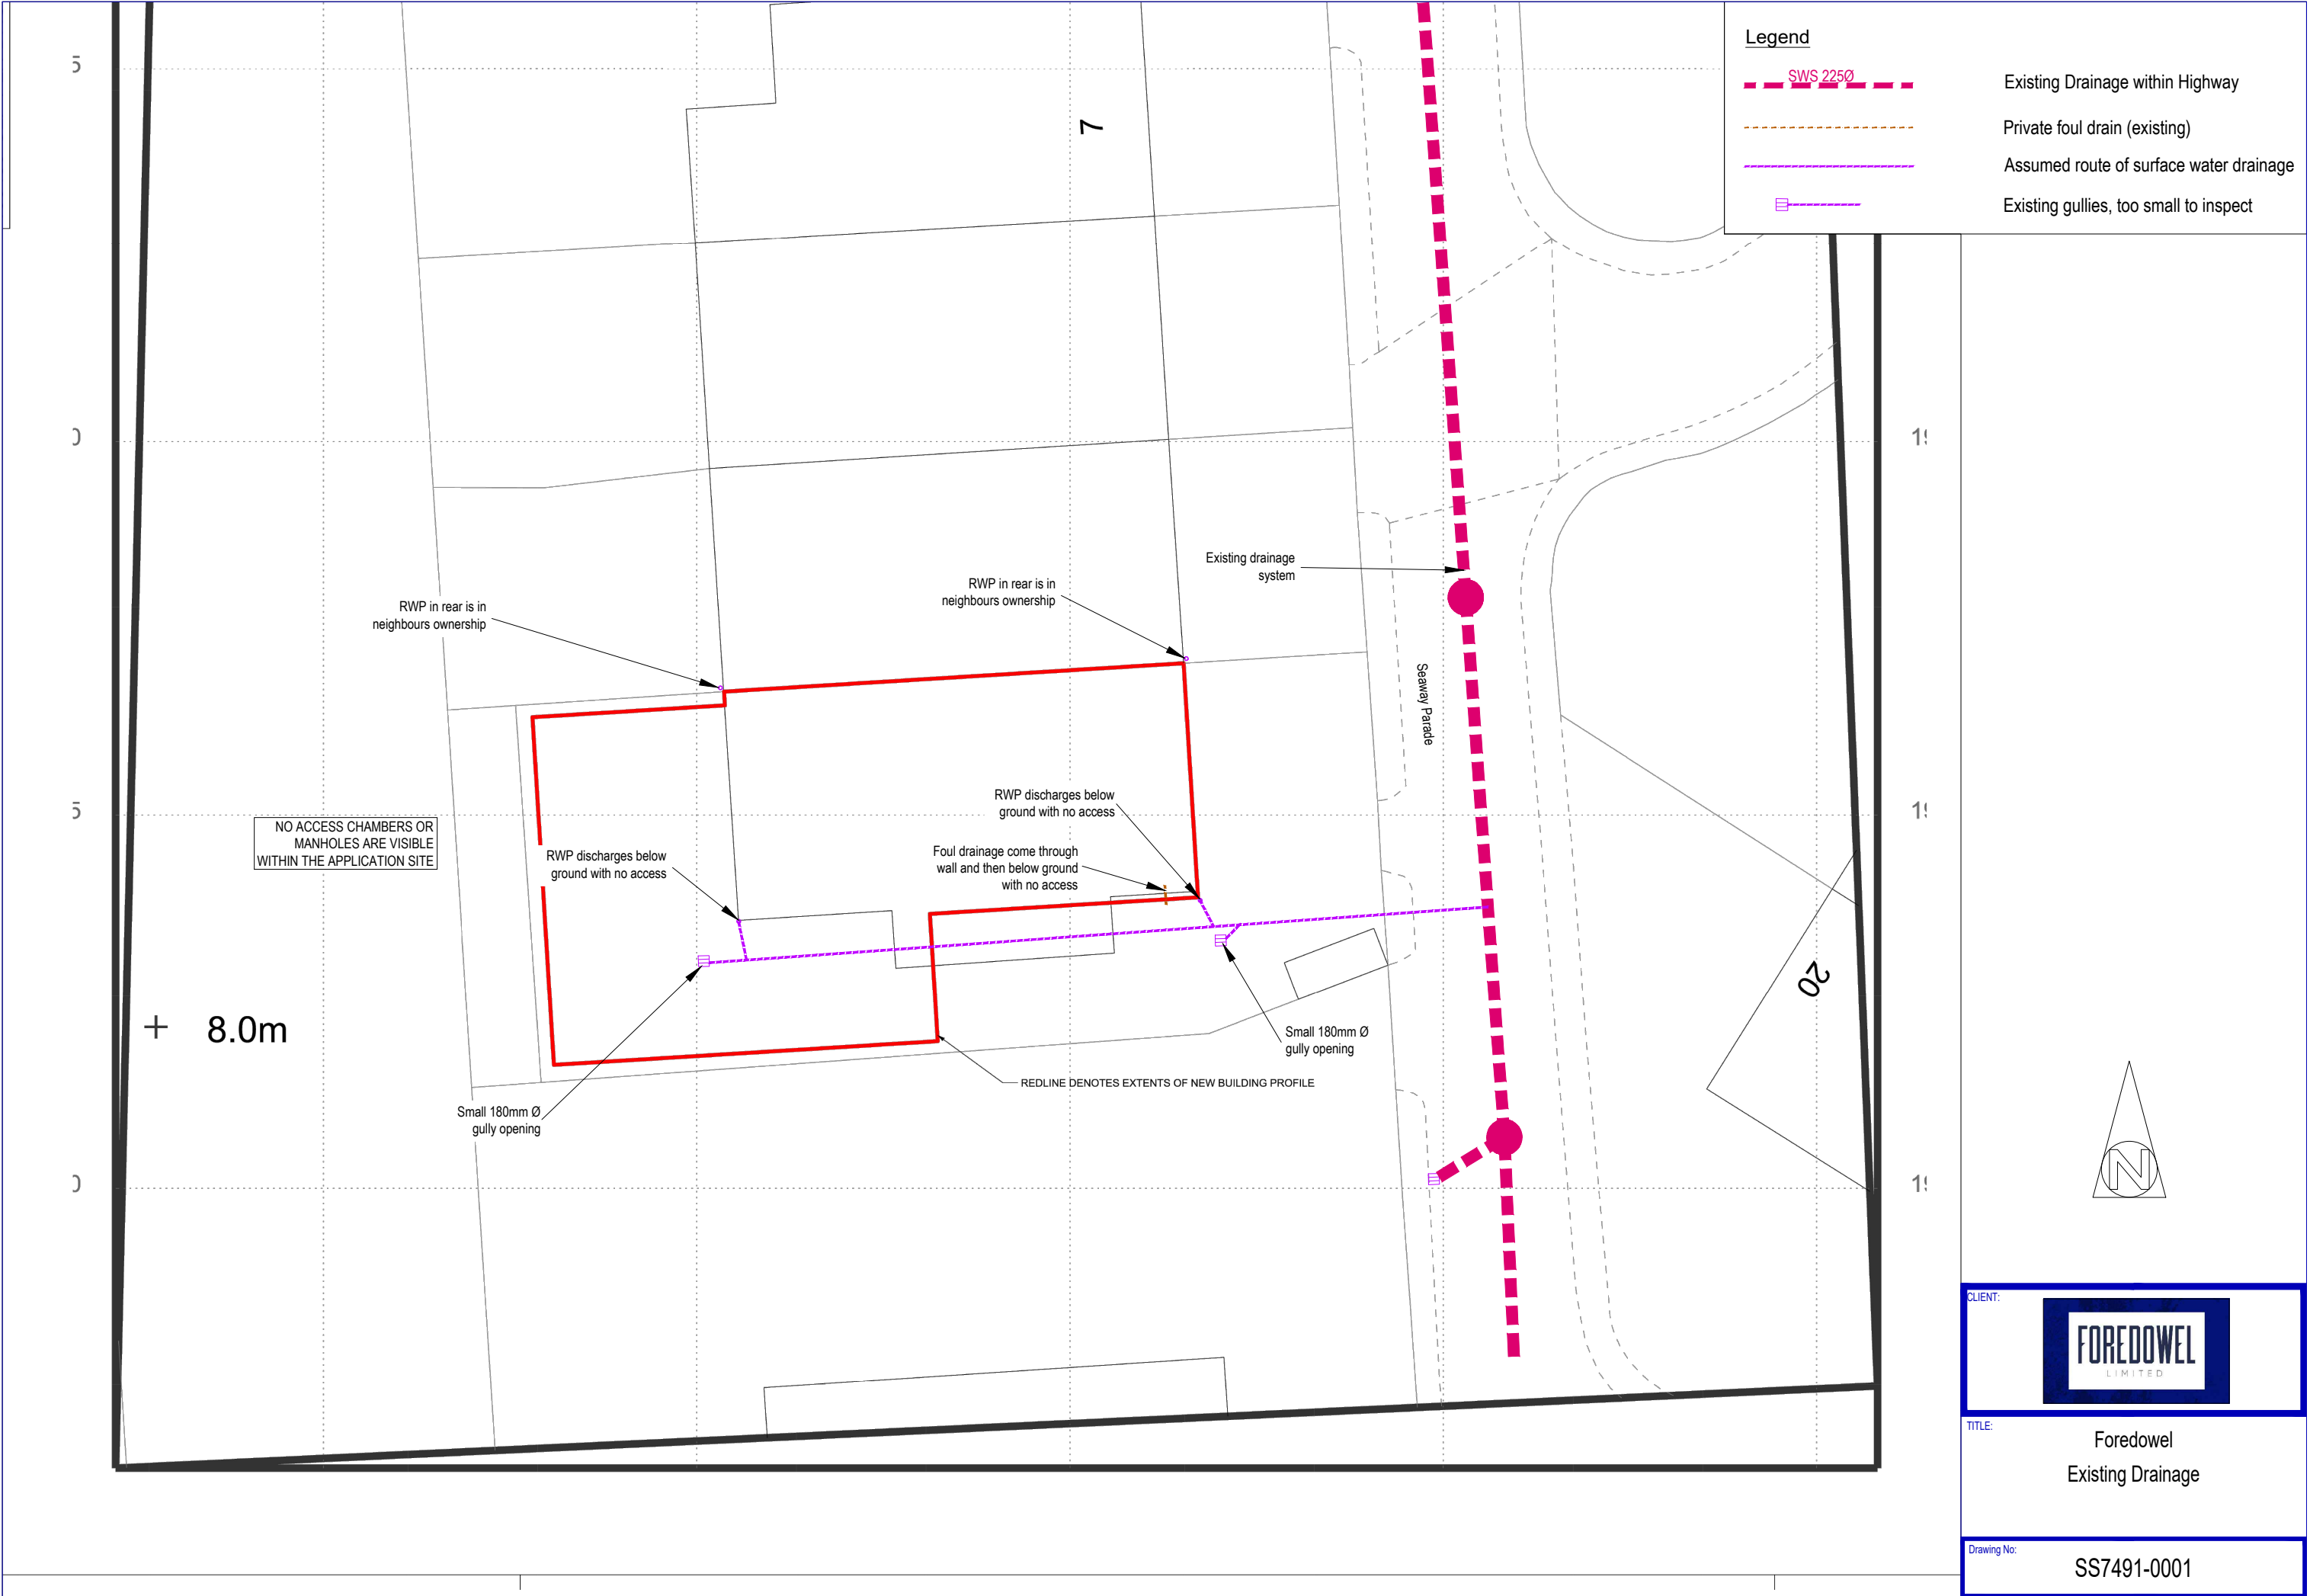

Legend

- SWS 2250
- Private foul drain (existing)
- Assumed route of surface water drainage
- Existing gullies, too small to inspect

- Existing Drainage within Highway
- Private foul drain (existing)
- Assumed route of surface water drainage
- Existing gullies, too small to inspect

CLIENT:



TITLE:

Foredowel
Existing Drainage

Drawing No:

SS7491-0001