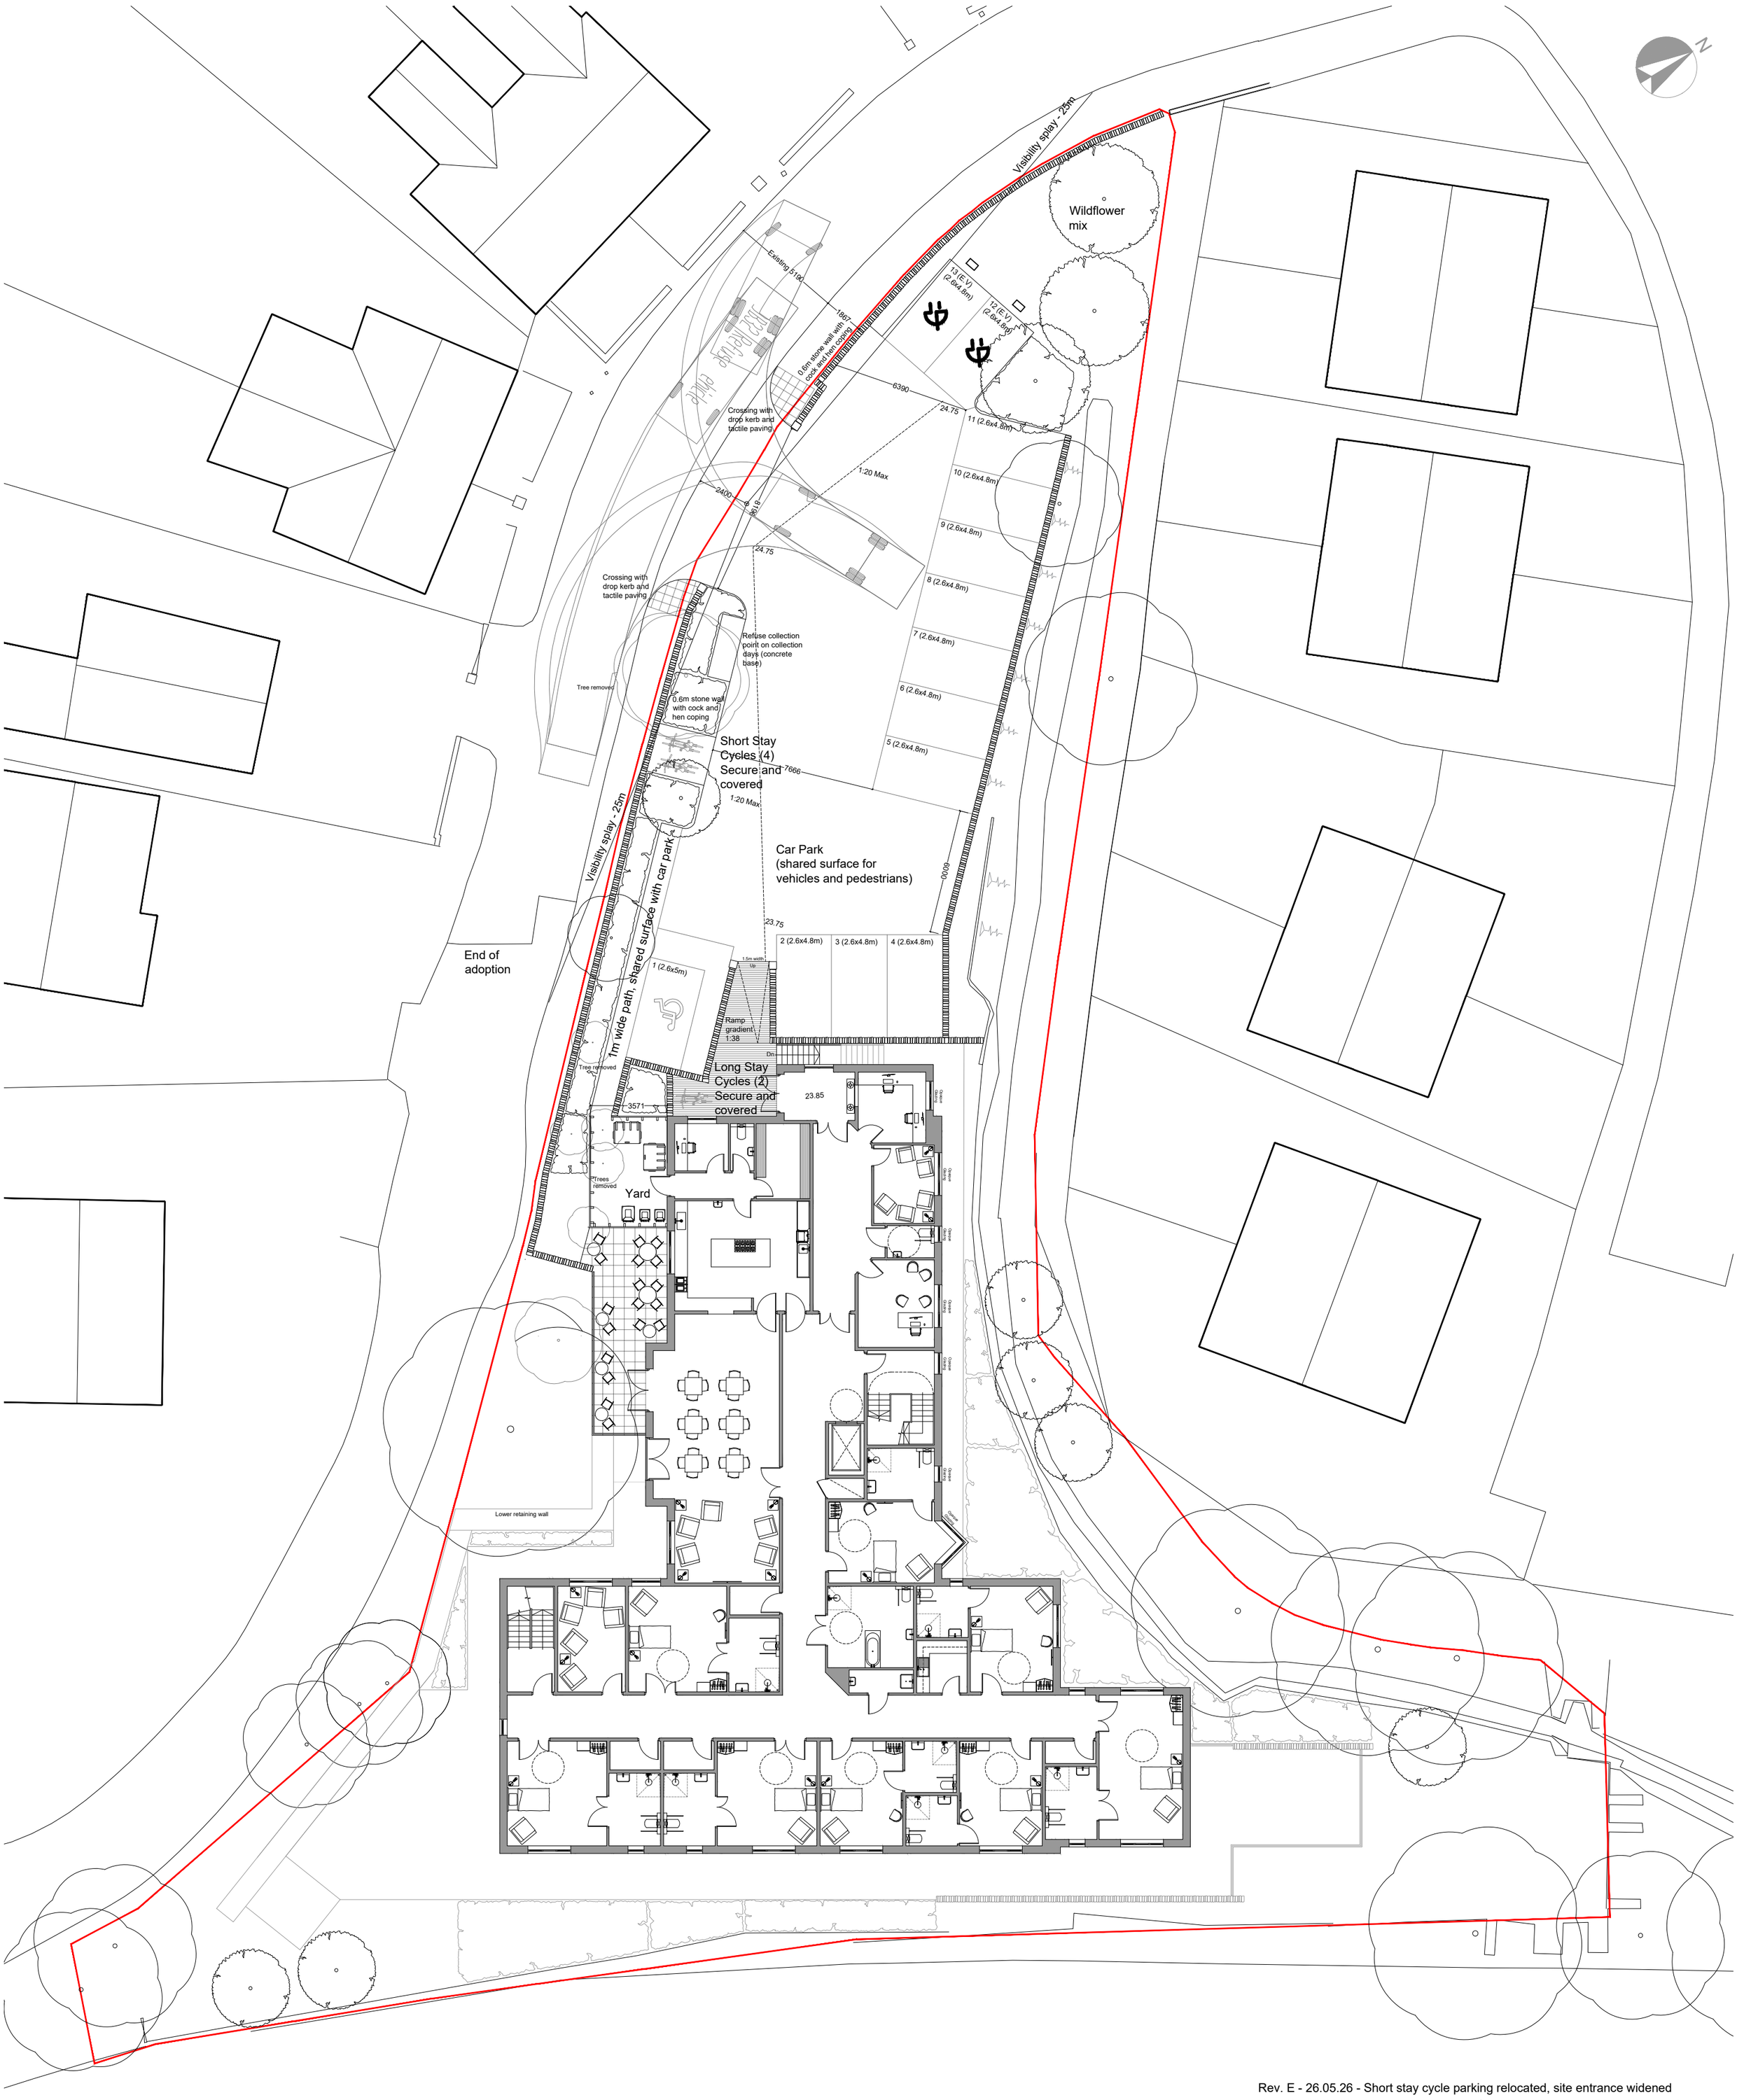

Rev. E - 26.05.26 - Short stay cycle parking relocated, site entrance widened
Rev. D - 08.04.26 - Entrance ramp reconfigured, parking bays 11 to 13 amended to avoid clash between spaces and visibility splay
Rev. C - 26.02.26 - Parking bays relabeled as 2.6m, entrance widened to 5m, pedestrian crossing with drop kerbs and tactile paving added
Rev. B - 08.12.25 - Visibility splays amended, gradients added, refuse collection added long stay cycles added, parking bays dimensioned
Rev. A - 09.10.25 - Visibility splays added, E.V parking added Part of boundary wall reduced from 1m to 0.6m

C. W. ARCHITECTS Ltd
Grosvenor House, 8 Park Grove, Cardiff CF10 3BN
Tel : +44 (0)2920 223123 E-Mail : enquiries@cw-arch.co.uk Web : www.cw-arch.co.uk

Project Name :	Cardonnel Court, Skewen
Project Ref :	SP803

Drawing Title : General Arrangement Plan at Upper Ground Floor		Scale :
Drawing Number : SP803 - P03		1:100 @ A2

Revision: E	Drawn by: ce	Date: Aug 2025

0 1 5 10 20 30