


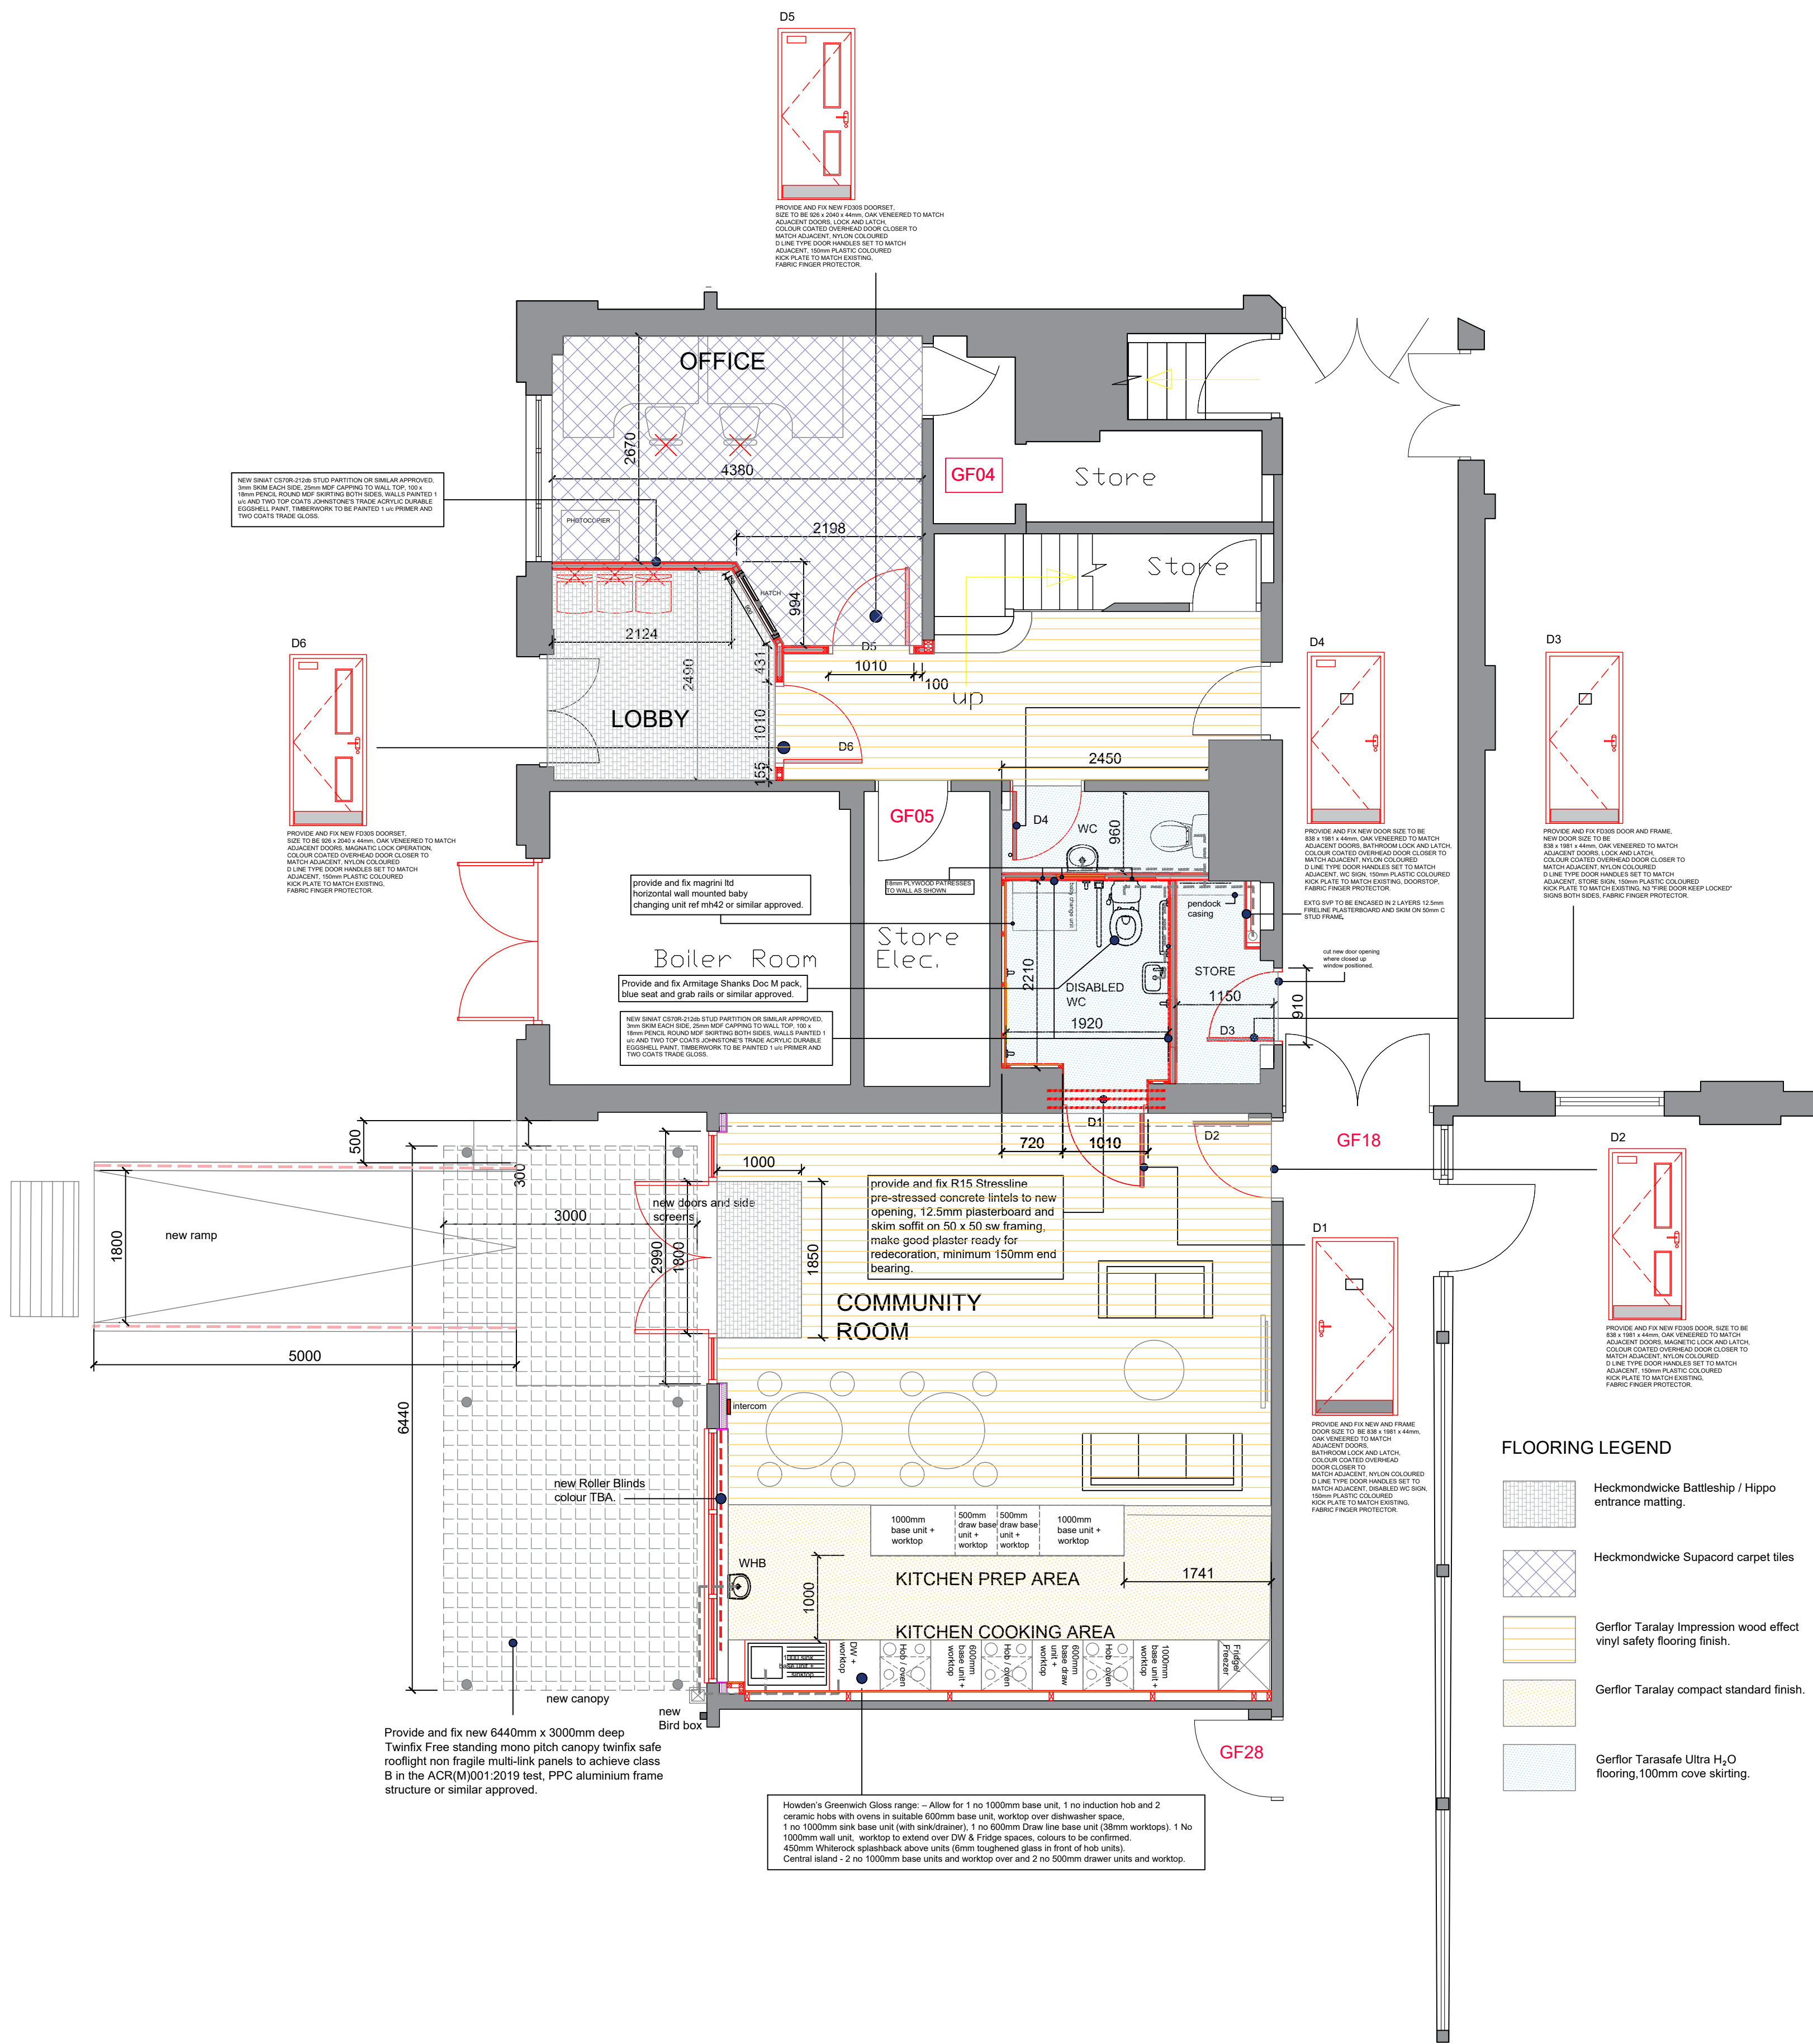

NOTES

1. All dimensions in millimetres unless otherwise stated.

B	new ramp dimensioned and updated.	wgh			june 26
A	new ramp indicated, updated.	wgh			june 26

Rev	Details	Dr	Ch	Apr	Date
-----	---------	----	----	-----	------



PROPERTY & REGENERATION
Nicola Pearce BSc(Hons) DipTP MRTPI
DIRECTOR OF ENVIRONMENT AND REGENERATION
THE QUAYS, BRUNEL WAY
BAGLAN ENERGY PARK SA11 2GG
www.npt.gov.uk

GNOLL PRIMARY SCHOOL
NEW COMMUNITY ROOM
AND RECEPTION
REFURBISHMENT

Drawing Title
PROPOSED PLAN

File No.	Property Ref. No.			
Drawn	wgh	Checked		Approved
Date	JUNE 26	Date		Date
Scales	1:50@A1			
Drawing No.	A1350 -002			
				Rev. B