


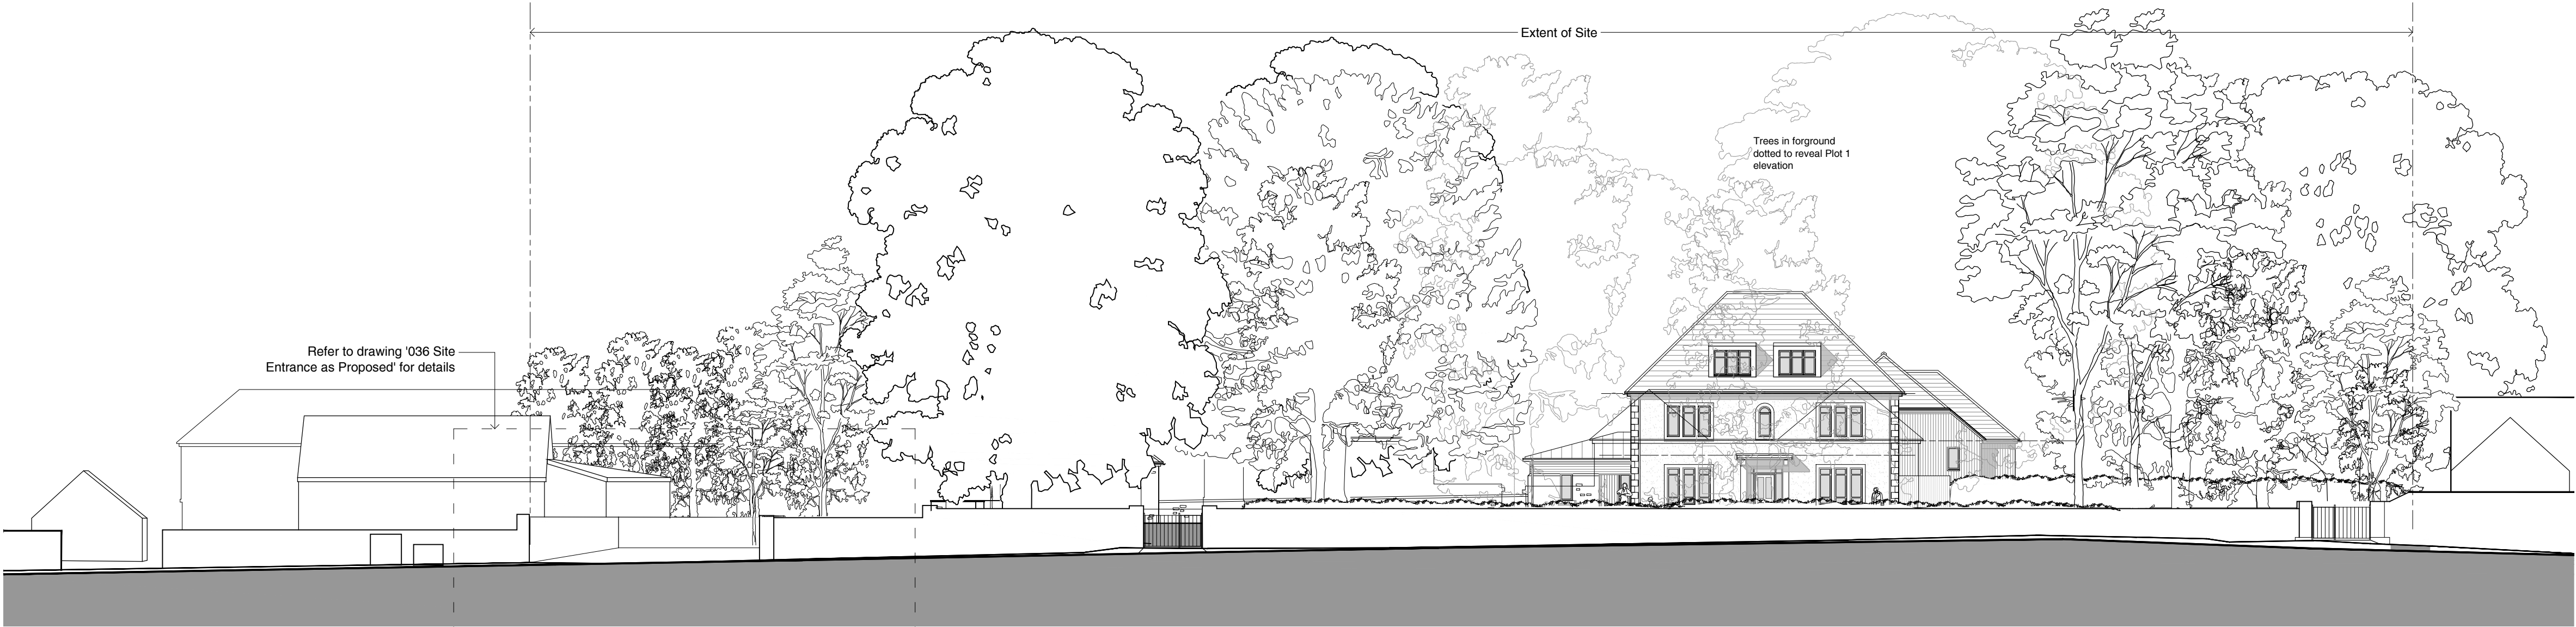

Section A-A (Elevation to Henfaes Road) as Proposed




Section B-B as Proposed



Section C-C as Proposed



Section C-C as Proposed

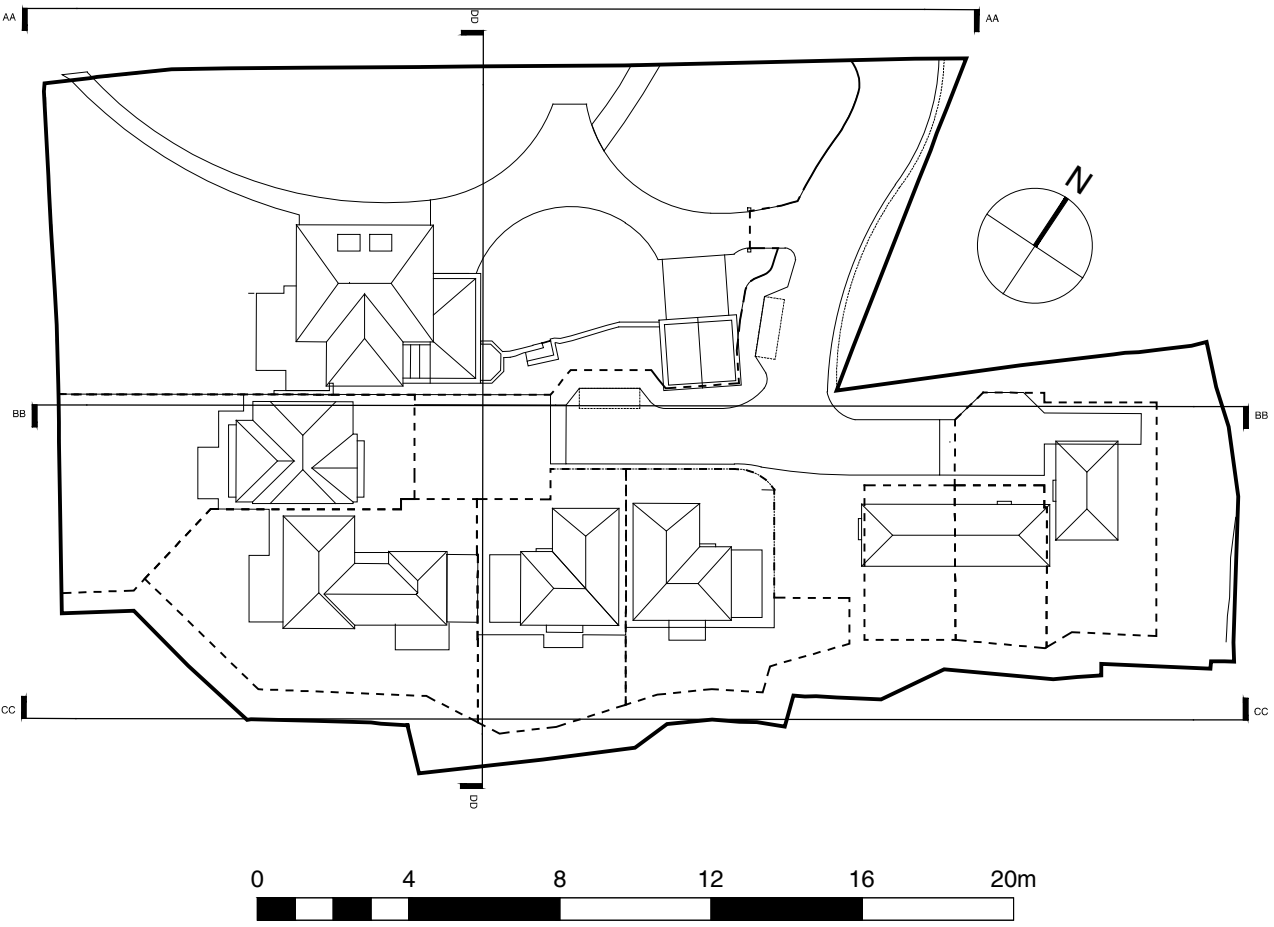

E 17-06-2026 GM Issued for Planning Application  
D 21-11-2025 GM Issued for Planning Application  
C 12-06-2025 GM Issued for review - work in progress  
B 07-05-2025 Issued for review - work in progress  
A 18-12-2024 Issued for Planning Application  
P2 13-12-2024 Issued for Information  
P1 06-12-2024 Issued for review - work in progress

Client Emily Byrne  
Project Tyn Yr Heol, Neath  
Title Site Sections as Proposed

Dwg No. 1566 035 E  
Scale 1:200 @ A1  
Date DEC.24  
Drawn PS Checked KLM

**AARON EVANS**  
ARCHITECTS

**RIBA**  
Chartered Practice

Aaron Evans Architects Ltd 3 Gay Street, Bath, BA1 2PH  
www.aaronevans.com e: office@aaronevans.com

01225 466234

This drawing is copyright. Only figured dimensions to be used. Contractors not to scale from this drawing and must check all dimensions before proceeding.