


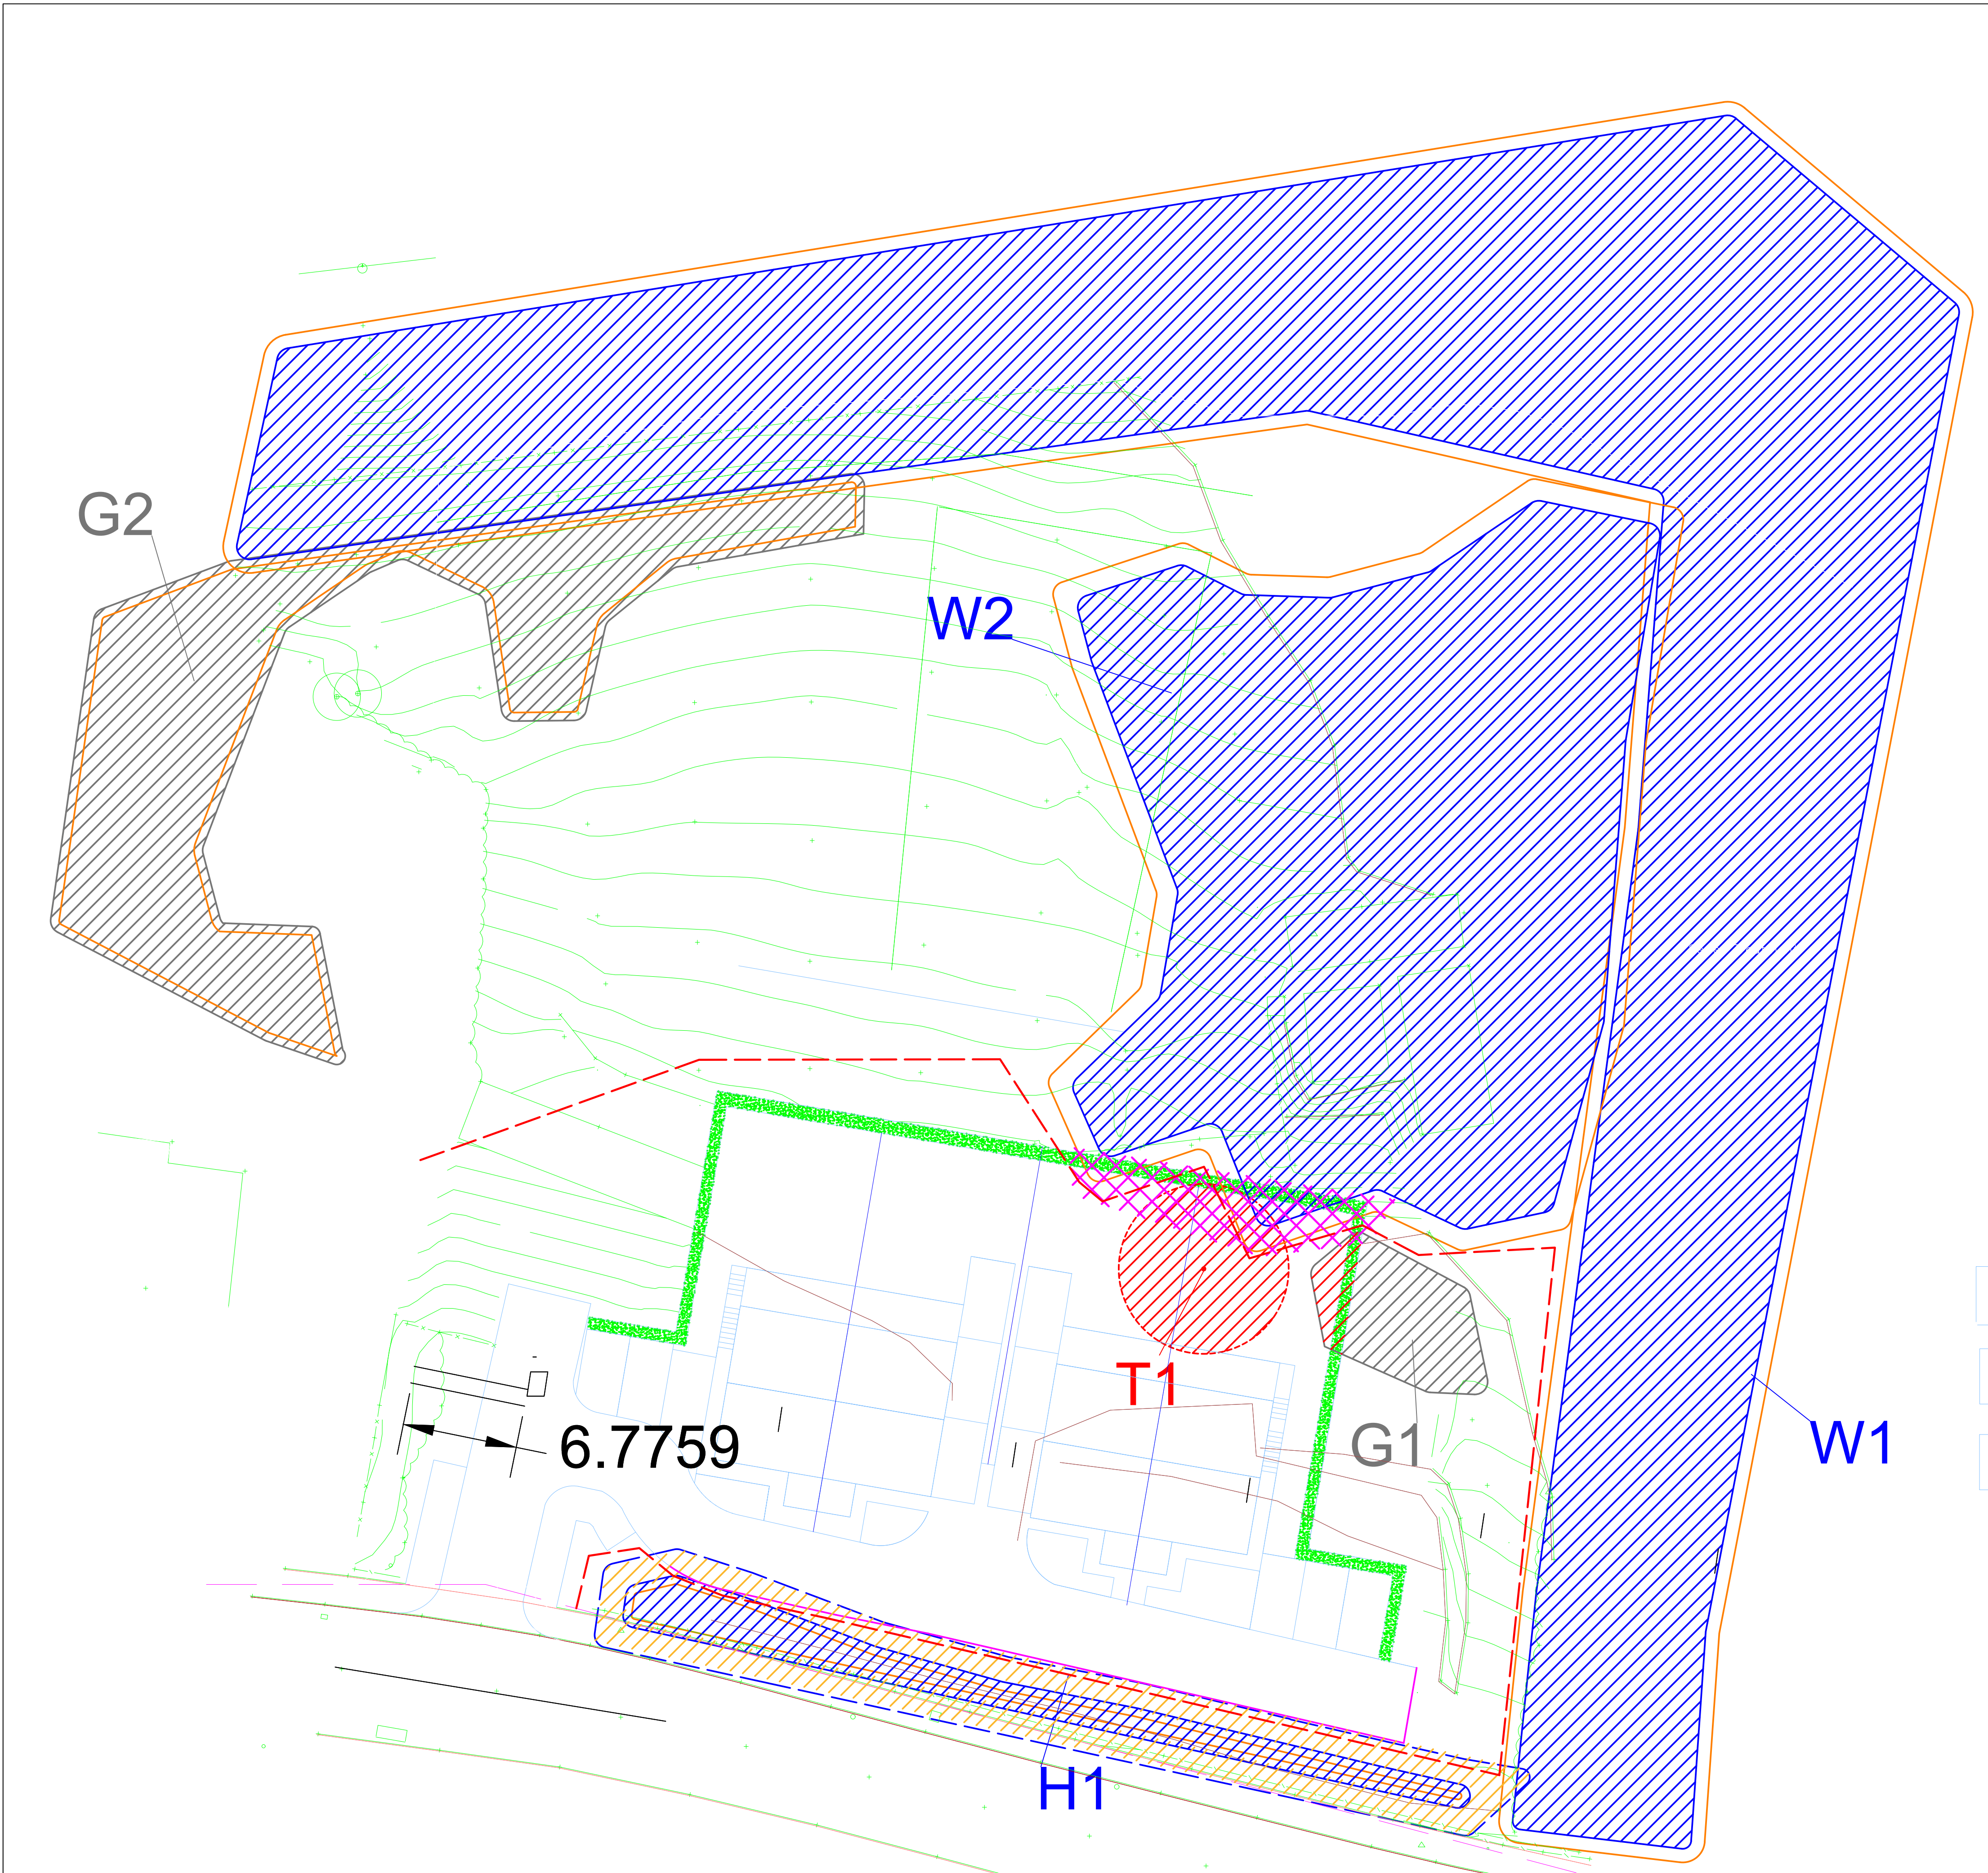

Ref	Tag	Species	Height	Stem Diam (mm)	Life Stage	Life Expectancy	Retention Category	RPA Area (m²)	RPA Radius (m)
G1	2217-2218	Common ash (<i>Fraxinus excelsior</i>), Common alder (<i>Alnus glutinosa</i>)	8	150	Y	10-20	C2	10	1.8
G2	N/A	Pedunculate oak (<i>Quercus robur</i>), Goat willow (<i>Salix caprea</i>), Hazel (<i>Corylus avellana</i>), Silver birch (<i>Betula pendula</i>)	5	120	Y	10-20	C2	6.5	1.4
H1	N/A	Common hawthorn (<i>Crataegus monogyna</i>), Hazel (<i>Corylus avellana</i>), Common ash (<i>Fraxinus excelsior</i>), Cherry plum (<i>Prunus cerasifera</i>)	7	100	EM	20-40	B2	4.5	1.2
W1	N/A	Western red cedar (<i>Thuja plicata</i>), Silver birch (<i>Betula pendula</i>), Hazel (<i>Corylus avellana</i>), Common hawthorn (<i>Crataegus monogyna</i>), Pedunculate oak (<i>Quercus robur</i>), Goat willow (<i>Salix caprea</i>), Common ash (<i>Fraxinus excelsior</i>)	8	400	EM	20-40	B2	72	4.8
W2	N/A	Common hawthorn (<i>Crataegus monogyna</i>), Hazel (<i>Corylus avellana</i>), Pedunculate oak (<i>Quercus robur</i>), Goat willow (<i>Salix caprea</i>), Sycamore (<i>Acer pseudoplatanus</i>)	8	350	M	20-40	B2	55	4.2
T1	2216	Common ash (<i>Fraxinus excelsior</i>)	8	250	D	Dead	U	0	0

Key

- Category A. Trees with high retention value.
- Category B. Trees with moderate retention value.
- Category C. Trees with low retention value.
- Category U. Trees unsuitable for retention due to condition.
- Root Protection Area (RPA)

Tree Key

- Canopy extents, hatched area represents area within the canopy.
- Location of tree base, taken from position on TOPO or GPS.

Reference number (T for trees, G for groups, W for woodlands, H for hedges).

RPA- an indication of the estimated minimum rooting area required by the tree. Calculated in accordance with BS5837.

- Tree Protective Fence
- Areas of Caution where measures outlined in the Land at Cynonville Combined AIA and Method Statement must be observed.
- Crowns modified through reduction- solid line shows new extents, orange hatch shows crown removed.
- Groups partially removed to accommodate development.
- Root barriers to be installed at the edge of hard surfacing.
- Proposed boundary hedge.

Tree Protection Plan
Land North of Pen-Twyn Road
1:200 at A1

Client	Evans Banks Planning
Survey Code	25062
Drawn by	BC
Surveyed by	JC
Date	20/06/2025

Tree Check
Arboriculture Ltd.

Ben Clark
TechArborA, Dip Arb L4 (ABC)

Tree Check Arboriculture Ltd.
Tel. 07736236152
Email:ben@treecheck.co.uk
www.Treecheck.co.uk

Drawing designed to be viewed in colour.
Indicative only, check all RPA's on site in accordance with table.