



Cramic Way, Port Talbot

Tree Constraints Plan

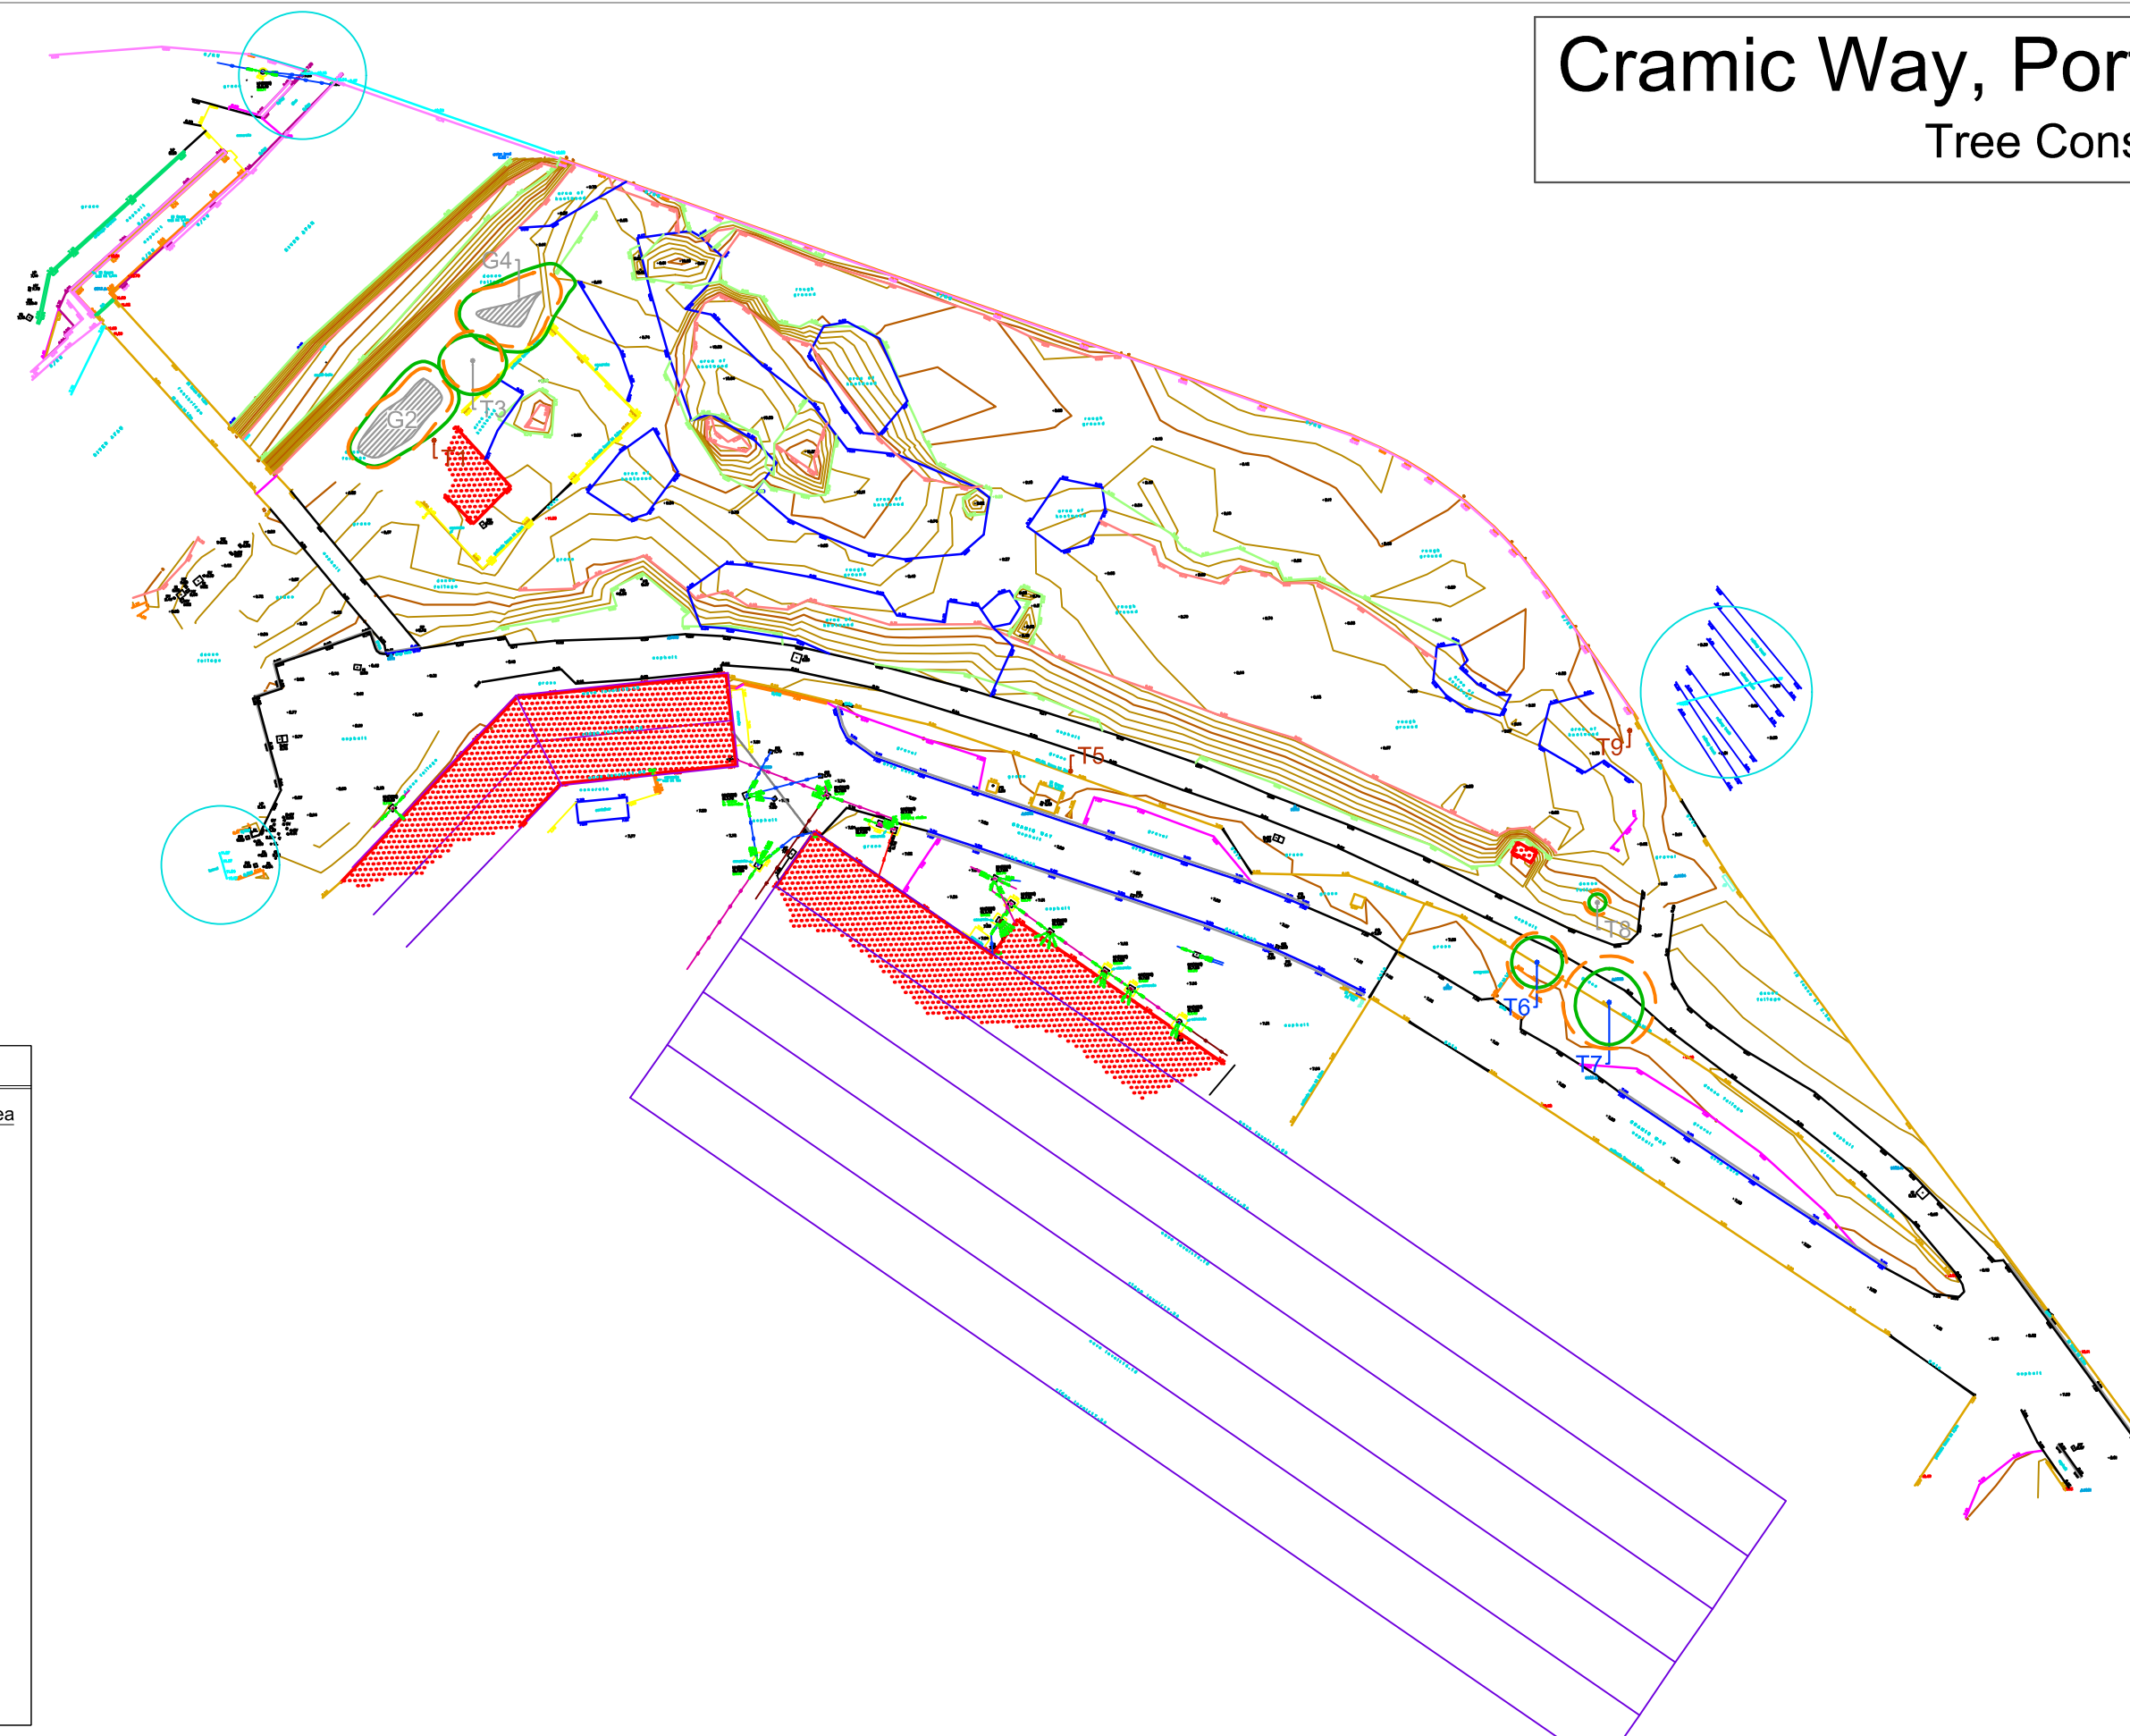

10m

Tree Constraints Plan

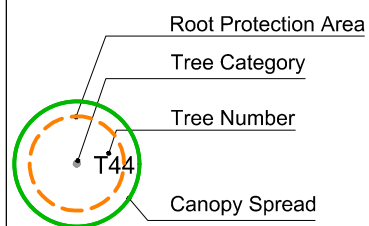


- Category A Trees (Green dot)
- Category B Trees (Blue dot)
- Category C Trees (Grey dot)
- Category U Trees (Red dot)

Scale 1:800 @A3
12/2025



Tree Constraints Plan

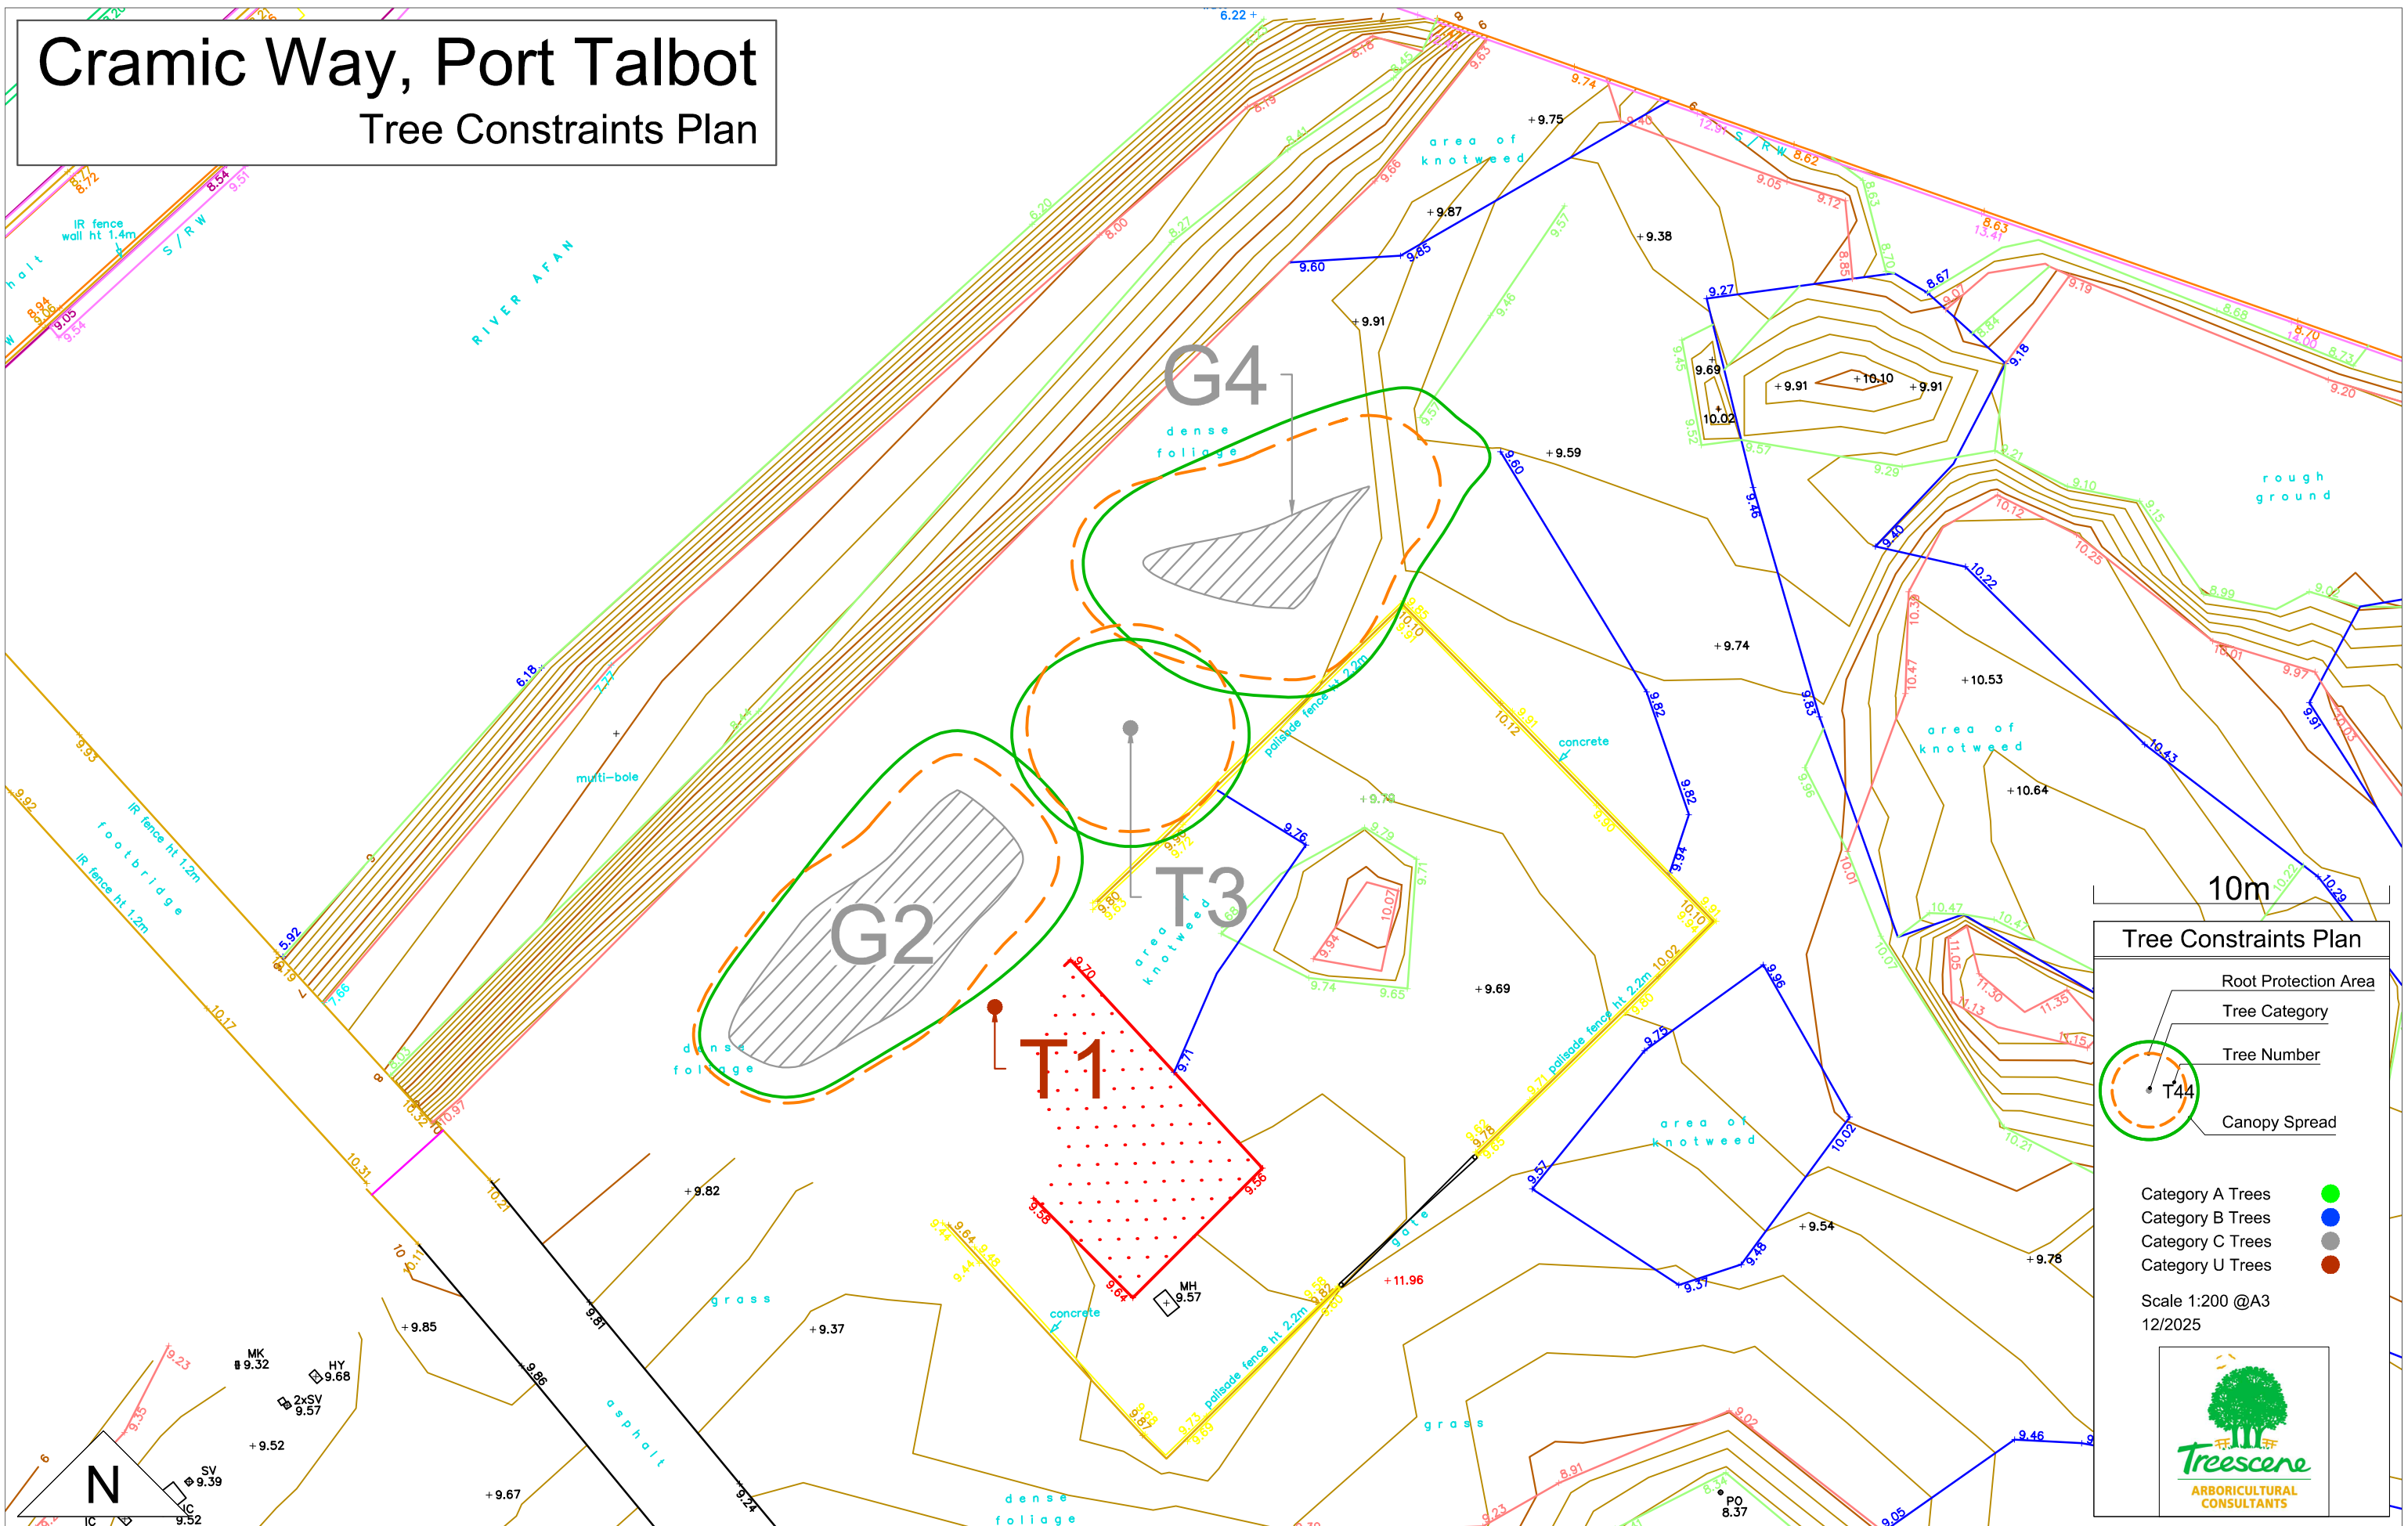

Cramic Way, Port Talbot

Tree Constraints Plan

