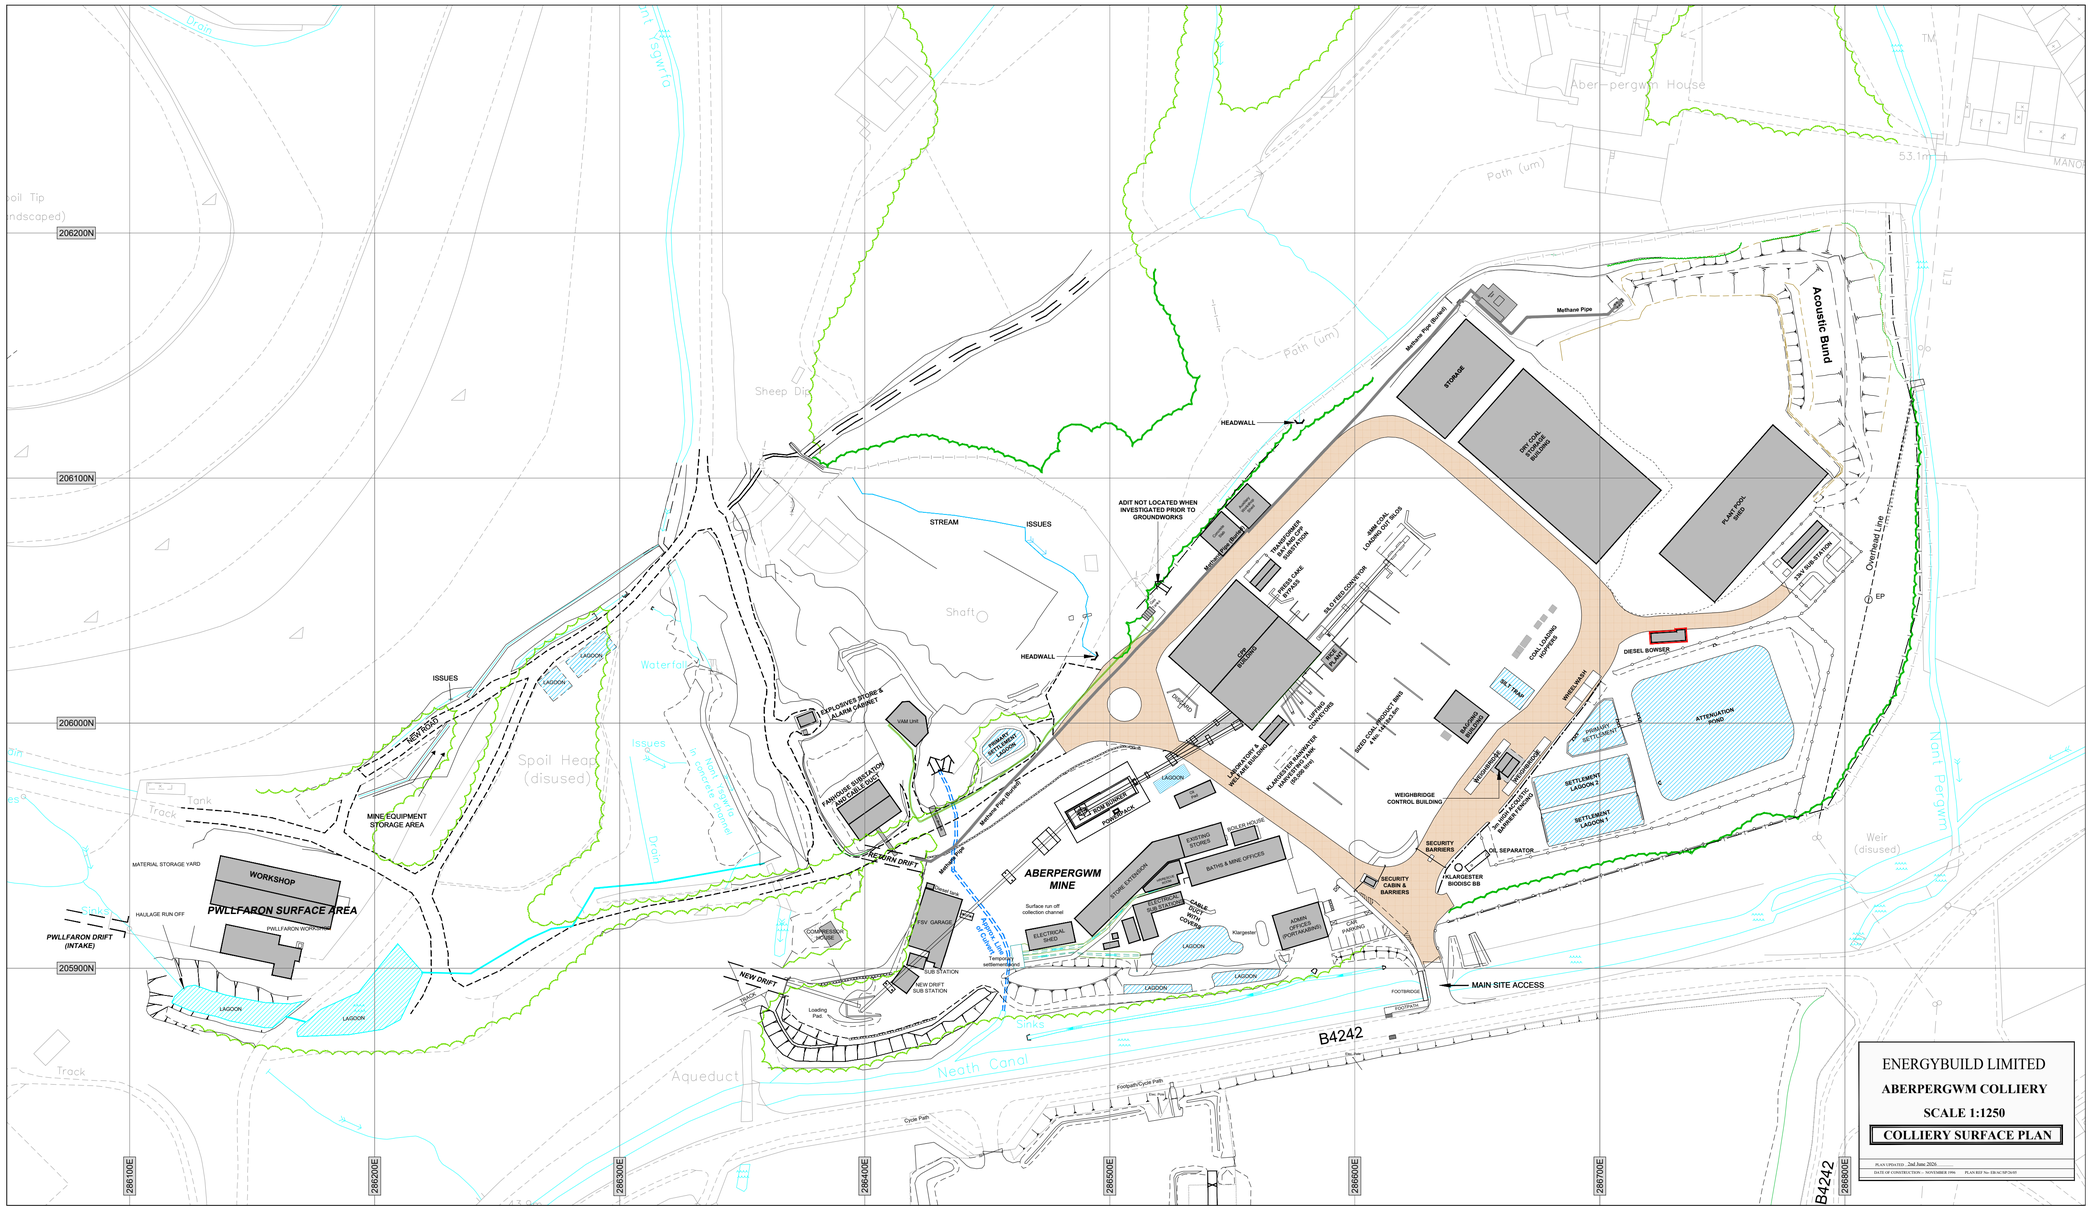
ENERGYBUILD LIMITED
ABERPERGWM COLLIERY
SCALE 1:1250
COLLIERY SURFACE PLAN
PLAN UPDATED - 2nd June 2026.
DATE OF CONSTRUCTION - NOVEMBER 1996
PLAN REF No: EB-SC-SP-26-05
206200N
206100N
206000N
205900N
286100E
286200E
286300E
286400E
286500E
286600E
286700E
286800E
Aber-pergwm House
Path (um)
Sheep Dip
Shaft
Waterfall
Spoil Heap (disused)
Issues
Drain
Track
Tank
Sink
Aqueduct
Neath Canal
Sinks
Footpath/Cycle Path
Cycle Path
Weir (disused)
Nant Pergwm
B4242
MAIN SITE ACCESS
FOOTBRIDGE
FOOTPATH
STREAM
ISSUES
HEADWALL
ADIT NOT LOCATED WHEN INVESTIGATED PRIOR TO GROUNDWORKS
Methane Pipe (Buried)
Methane Pipe
STORE
DRY COAL STORAGE BUILDING
PLANT POOL SHED
Acoustic Bund
Overhead Line
EP
ETL
TM
53.1m
MANOR
24V SUB-STATION
DIESEL BOWSER
ATTENUATION POND
PRIMARY SETTLEMENT
SETTLEMENT LAGOON 2
SETTLEMENT LAGOON 1
WHEEL WASH
COAL LOADING HOPPERS
BIODISCS
BIODISCS
WEIGHBRIDGE CONTROL BUILDING
SECURITY BARRIERS
OIL SEPARATOR
KLARGESTER BIODISC BB
SECURITY CABIN & BARRIERS
CAR PARKING
ADMIN OFFICES (PORTACABINS)
Klargester
LAGOON
ELECTRICAL SHED
ELECTRICAL SUB STATION
CABLE RACK WITH COVER
STORE EXTENSION
EXISTING STORES
BATHS & MINE OFFICES
MINE OFFICE
ABERPERGWM MINE
Surface run off collection channel
Temporary settlement lagoon
SUB STATION
NEW DRIFT SUB STATION
FSV. GARAGE
COMPRESSOR HOUSE
Loading Pad
NEW DRIFT
NEW ROAD
EXPLOSIVES STORE & ALARM CABINET
FARMHOUSE SUBSTATION AND CAB STORE
VAM Unit
SEWAGE SETTLEMENT LAGOON
MINE EQUIPMENT STORAGE AREA
MATERIAL STORAGE YARD
WORKSHOP
PWLLFARON SURFACE AREA
PWLLFARON WORKSHOP
HAULAGE RUN OFF
PWLLFARON DRIFT (INTAKE)
Oil Tip (Landscaped)
Drain
Nant Ysgwrfa