


APPENDICES

Appendix A. Scheme drawings

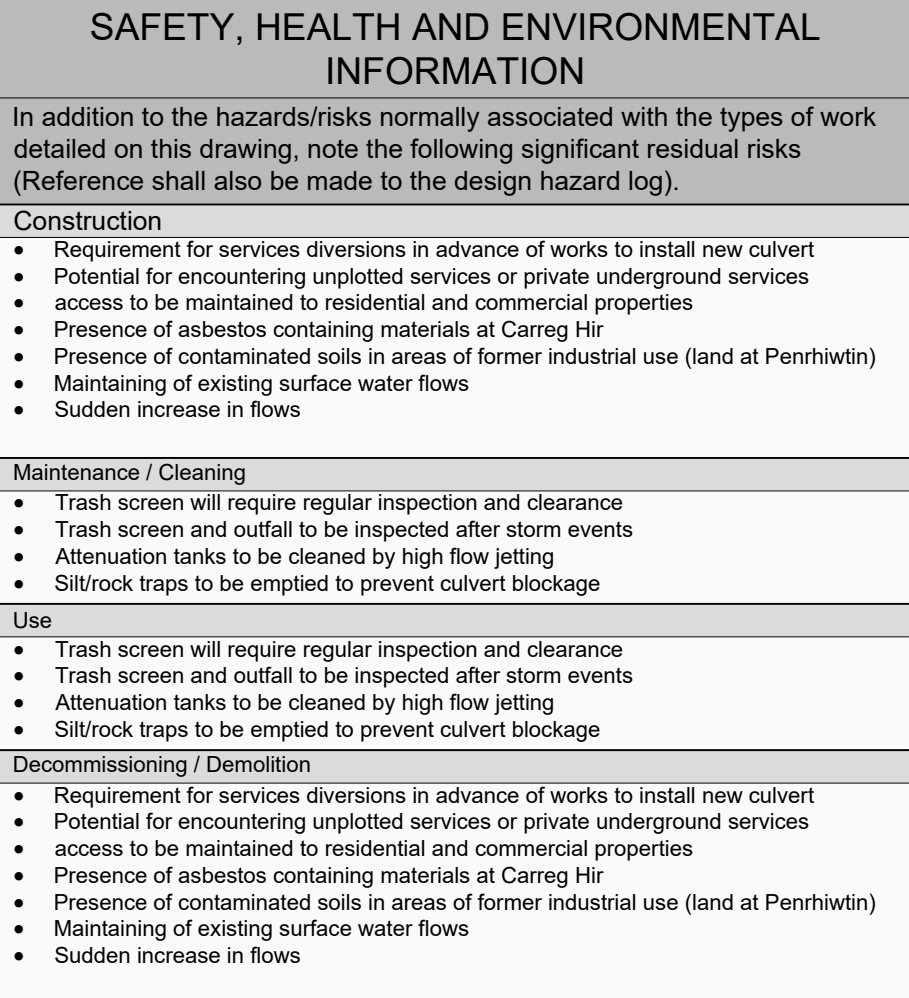



1. ALL DIMENSIONS ARE IN MILLIMETRES UNLESS OTHERWISE NOTED.
2. ALL LEVELS ARE IN METRES ABOVE ORDNANCE DATUM UNLESS OTHERWISE NOTED.

- - - - Neath Port Talbot Borough Council - Drainage
 - - - - Neath Port Talbot Borough Council - Gully
 - - - - Dwr Cymru Welsh Water - Sewerage
 - - - - Dwr Cymru Welsh Water - Water


PLANNING BOUNDARY, BASED
ON SITE ACCESS ROUTES AND
SITE COMPOUND

Description						
Status	Revision	Drawn	Checked	Reviewed	Authorised	Issue Date
Description						
Status	Revision	Drawn	Checked	Reviewed	Authorised	Issue Date
Description						
Status	Revision	Drawn	Checked	Reviewed	Authorised	Issue Date
Description						
Status	Revision	Drawn	Checked	Reviewed	Authorised	Issue Date
Description						
For Planning						
Status	Revision	Drawn	Checked	Reviewed	Authorised	Issue Date
S6	P01	DJW	RC	RAM	---	26/05/20

Drawing Suitability		Status		Project Title	
FOR PLANNING		S6		GRANDISON BROOK	
		West Glamorgan House 12 Orchard Street Swansea West Glamorgan SA1 5AD Tel: +44 (0)1792 641172 Fax: +44 (0)1792 472019 www.atkinsglobal.com		Drawing Title PROPOSED SCHEME OVERVIEW SHEET 1 OF 2	
Copyright © AtkinsRéalis (2025)					
Client  NEATH PORT TALBOT COUNTY BOROUGH COUNCIL		Drawing Number Project Originator Volume NE05_001 - ATK - GEN - SWMMWREC - DR - CD - 000001 Location Type Role Number			
		Original Size: A1 Scale: 1:1250 Project Ref. No: 5192793 Sheet: 1 of 2 Rev: P01			

DO NOT SCALE


0 10 100
Millimetres

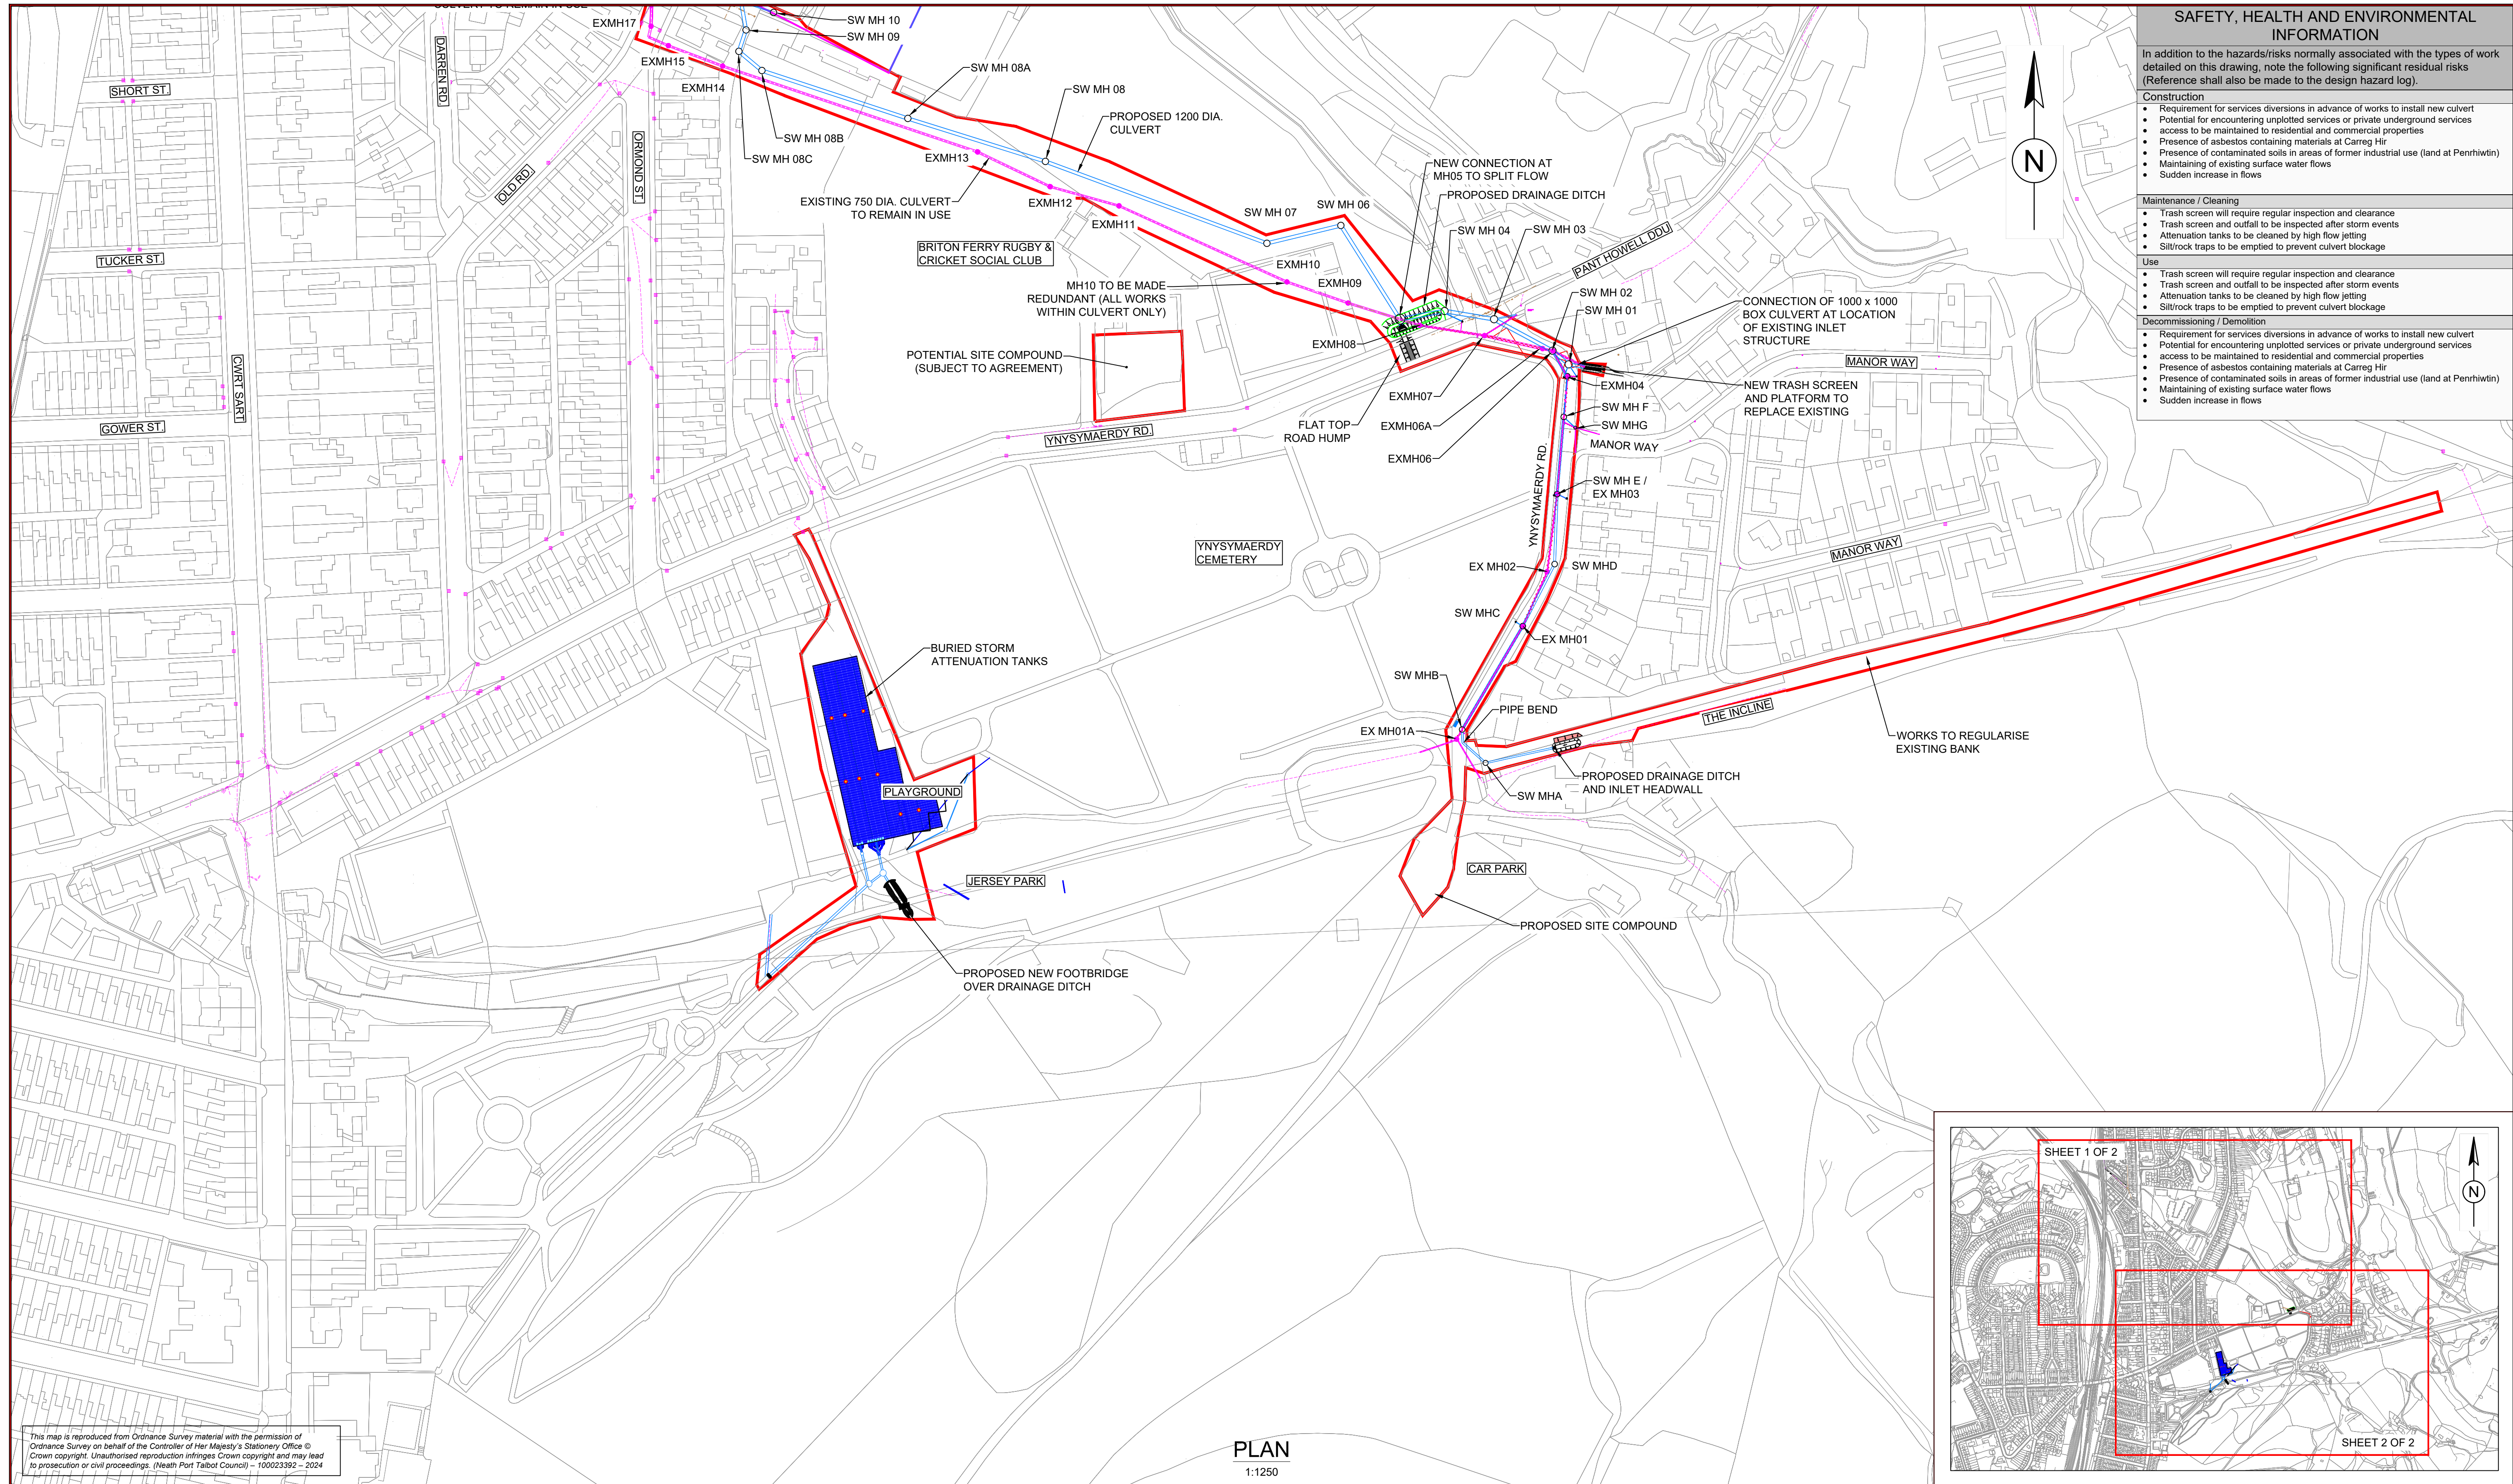

SAFETY, HEALTH AND ENVIRONMENTAL INFORMATION	
In addition to the hazards/risks normally associated with the types of work detailed on this drawing, note the following significant residual risks (Reference shall also be made to the design hazard log).	
Construction	- Requirement for services diversions in advance of works to install new culvert - Potential for encountering unplotted services or private underground services - access to be maintained to residential and commercial properties - Presence of asbestos containing materials at Carreg Hir - Presence of contaminated soils in areas of former industrial use (land at Penhiwlin) - Maintaining of existing surface water flows - Sudden increase in flows
Maintenance / Cleaning	- Trash screen will require regular inspection and clearance - Trash screen and outfall to be inspected after storm events - Attenuation tanks to be cleaned by high flow jetting - Silt/rock traps to be emptied to prevent culvert blockage
Use	- Trash screen will require regular inspection and clearance - Trash screen and outfall to be inspected after storm events - Attenuation tanks to be cleaned by high flow jetting - Silt/rock traps to be emptied to prevent culvert blockage
Decommissioning / Demolition	- Requirement for services diversions in advance of works to install new culvert - Potential for encountering unplotted services or private underground services - access to be maintained to residential and commercial properties - Presence of asbestos containing materials at Carreg Hir - Presence of contaminated soils in areas of former industrial use (land at Penhiwlin) - Maintaining of existing surface water flows - Sudden increase in flows

This map is reproduced from Ordnance Survey material with the permission of Ordnance Survey on behalf of the Controller of Her Majesty's Stationery Office © Crown copyright. Unauthorised reproduction infringes Crown copyright and may lead to prosecution or civil proceedings. (Neath Port Talbot Council) – 100023392 – 2024

PLAN
1:1250

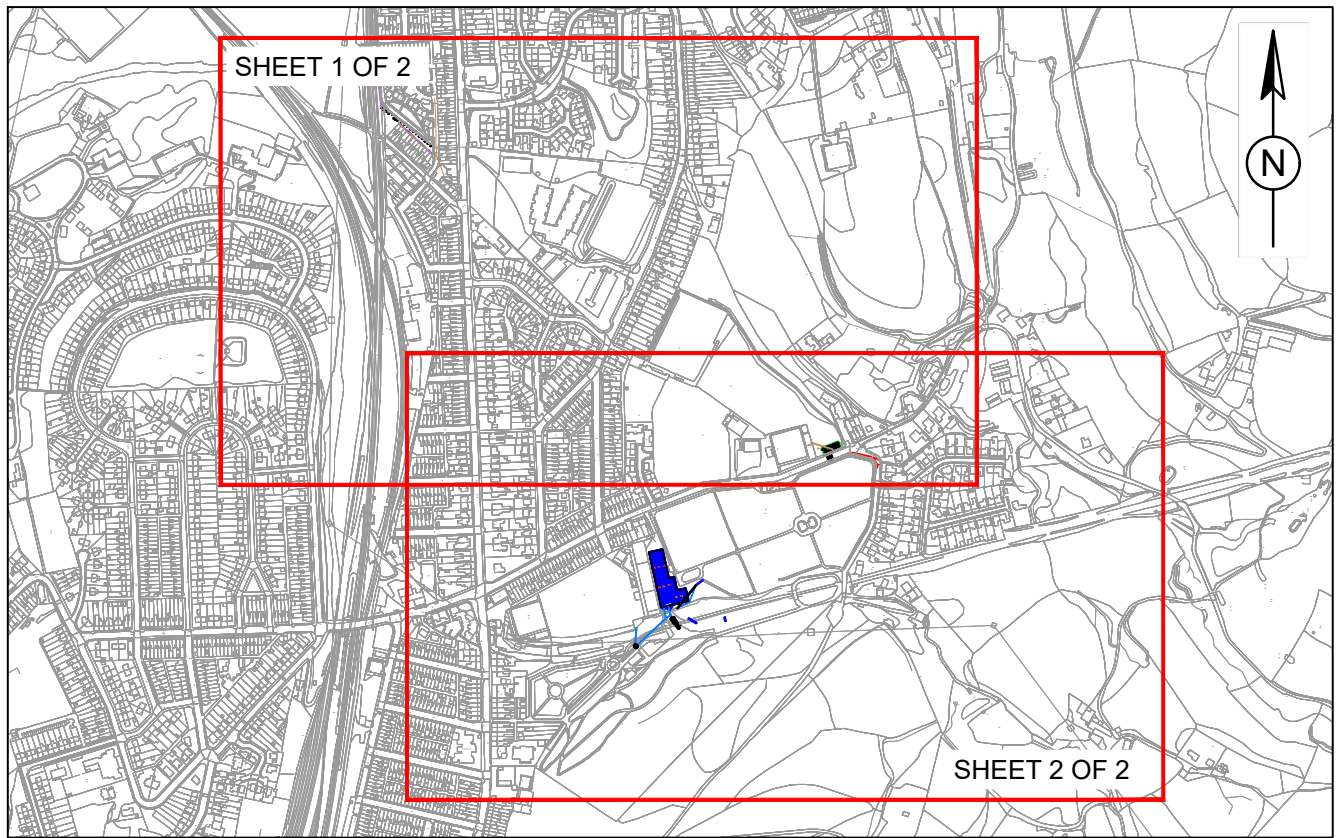

NOTES

- ALL DIMENSIONS ARE IN MILLIMETRES UNLESS OTHERWISE NOTED.
- ALL LEVELS ARE IN METRES ABOVE ORDNANCE DATUM UNLESS OTHERWISE NOTED.


DRAINAGE SERVICES LEGEND

- Neath Port Talbot Borough Council - Drainage
- Neath Port Talbot Borough Council - Gully
- Dwr Cymru Welsh Water - Sewerage
- Dwr Cymru Welsh Water - Water

KEY

PLANNING BOUNDARY, BASED ON SITE ACCESS ROUTES AND SITE COMPOUND

Description						
Status	Revision	Drawn	Checked	Reviewed	Authorised	Issue Date
Description						
Status	Revision	Drawn	Checked	Reviewed	Authorised	Issue Date
Description						
For Planning						
Status	Revision	Drawn	Checked	Reviewed	Authorised	Issue Date
S6	P01	DJW	RC	RAM	---	26/05/26

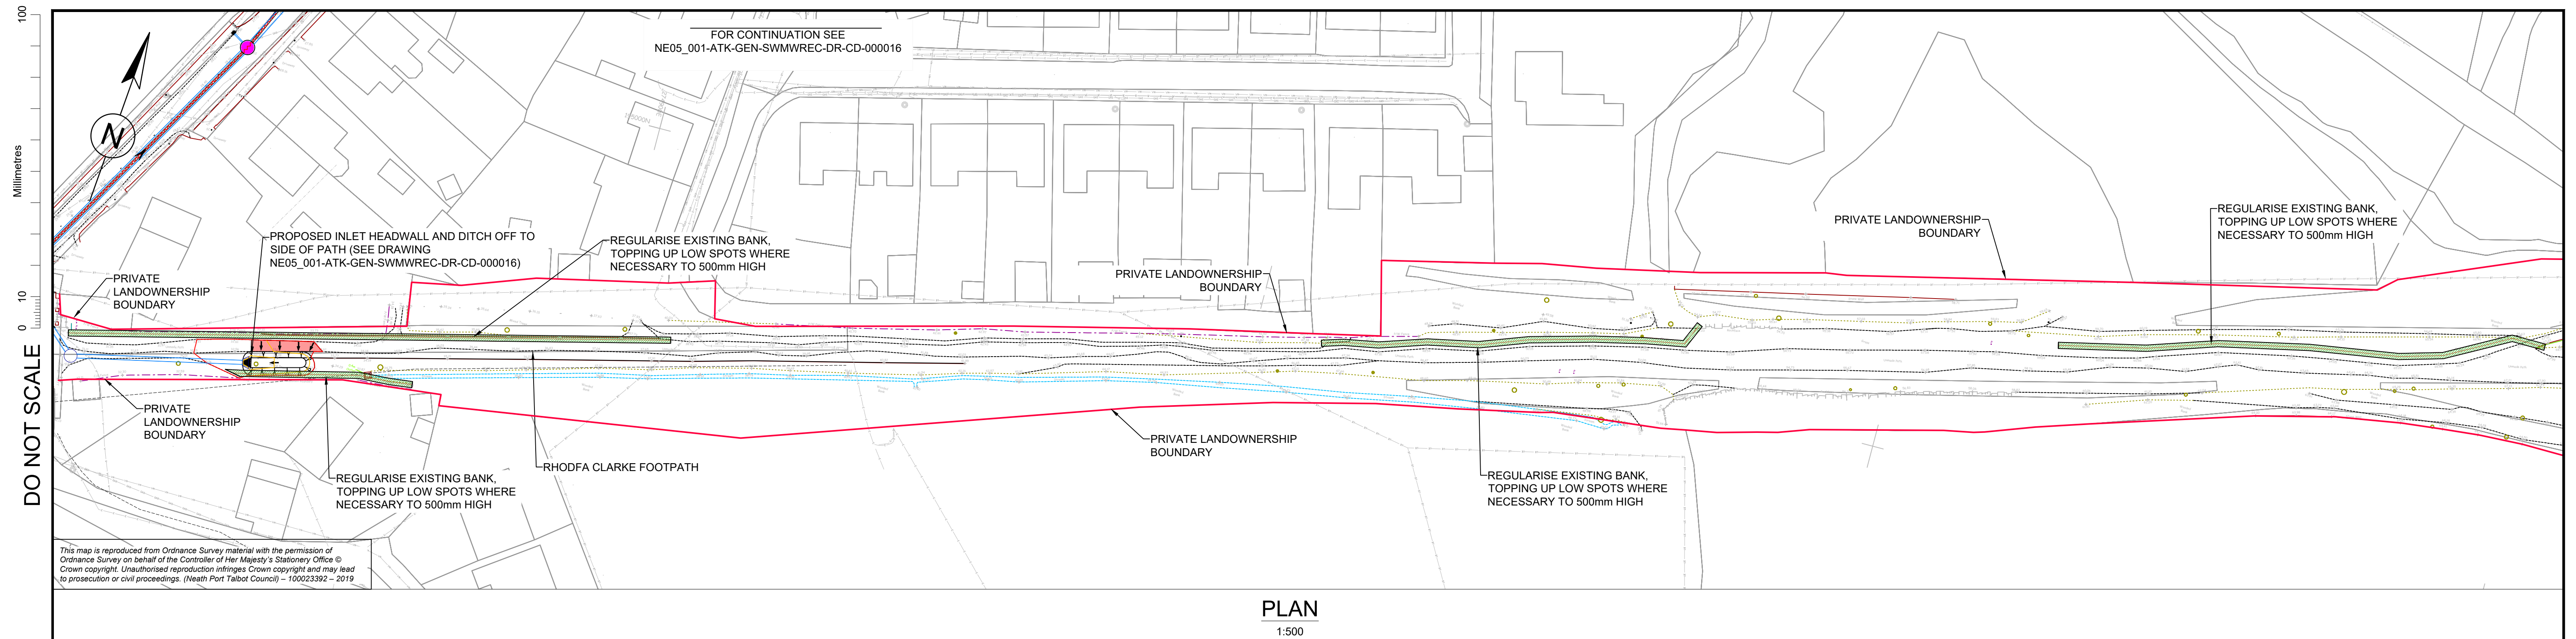

SAFETY, HEALTH AND ENVIRONMENTAL INFORMATION

In addition to the hazards/risks normally associated with the types of work detailed on this drawing, note the following significant residual risks (Reference shall also be made to the design hazard log).

Construction

- Requirement for services diversions in advance of works to install new culvert
- Potential for encountering unplotted services or private underground services
- access to be maintained to residential and commercial properties
- Presence of asbestos containing materials at Carreg Hir
- Presence of contaminated soils in areas of former industrial use (land at Penrhwiwn)
- Maintaining of existing surface water flows
- Sudden increase in flows

Maintenance / Cleaning

- Trash screen will require regular inspection and clearance
- Trash screen and outfall to be inspected after storm events
- Attenuation tanks to be cleaned by high flow jetting
- Silt/rock traps to be emptied to prevent culvert blockage

Use

- Trash screen will require regular inspection and clearance
- Trash screen and outfall to be inspected after storm events
- Attenuation tanks to be cleaned by high flow jetting
- Silt/rock traps to be emptied to prevent culvert blockage

Decommissioning / Demolition

- Requirement for services diversions in advance of works to install new culvert
- Potential for encountering unplotted services or private underground services
- access to be maintained to residential and commercial properties
- Presence of asbestos containing materials at Carreg Hir
- Presence of contaminated soils in areas of former industrial use (land at Penrhiwtin)
- Maintaining of existing surface water flows
- Sudden increase in flows

NOTES

1. ALL DIMENSIONS ARE IN MILLIMETRES UNLESS OTHERWISE NOTED.
2. ALL LEVELS ARE IN METRES ABOVE ORDNANCE DATUM UNLESS OTHERWISE NOTED
3. FOR RHODFA CLARKE FOOTPATH CROSS-SECTIONS REFER TO DWG. No's
NE05_001-ATK-GEN-SWMWREC-DR-CD-000030 & 000031.


SERVICES LEGEND

- | | |
|---|---|
| Neath Port Talbot Borough Council - Drainage | GTC |
| Neath Port Talbot Borough Council - Gully | Western Power Distribution |
| Neath Port Talbot Borough Council - Street Light | Western Power Distribution - Overhead |
| Neath Port Talbot Borough Council - Street Lighting | Western Power Distribution - Substation |
| Neath Port Talbot Borough Council - Electric Street Furniture | Radar Trace |
| Dwr Cymru Welsh Water - Sewerage | Ysgol Carreg Hir Surface Water - Drainage |
| Dwr Cymru Welsh Water - Water | Ysgol Carreg Hir Surface Water - Filter Drain |
| Openreach - British Telecommunications | Ysgol Carreg Hir Foul Sewer |
| Openreach - British Telecommunications - Overhead | Network Rail asset |
| Virgin Media | |
| Vodafone | |
| Wales and West Utilities | |

Description						
Status	Revision	Drawn	Checked	Reviewed	Authorised	Issue Date
Description						
Status	Revision	Drawn	Checked	Reviewed	Authorised	Issue Date
Description						
Status	Revision	Drawn	Checked	Reviewed	Authorised	Issue Date
Description						
Status	Revision	Drawn	Checked	Reviewed	Authorised	Issue Date
Description						
For Planning						
Status	Revision	Drawn	Checked	Reviewed	Authorised	Issue Date
S6	P01	DJW	RC	RAM	---	26/05/26

Drawing Suitability	FOR PLANNING	Status	S6
		West Glamorgan House 12 Orchard Street Swansea West Glamorgan SA1 5AD Tel: +44 (0)1792 641172 Fax: +44 (0)1792 472019 www.atkinsglobal.com	
Copyright C AtkinsRéalis (2025)			
Client	 NEATH PORT TALBOT COUNTY BOROUGH COUNCIL		

Project Title					
GRANDISON BROOK					
Drawing Title					
PLAN AND LONG SECTION SHEET 8					
Drawing Number					
Project		Originator		Volume	
NE05_001		- ATK		- GEN -	
SWMWREC		- DR -		CD - 000017	
Location		Type		Role	
A1		AS SHOWN		Number	
Original Size:		Project Ref. No:		Sheet:	
A1		5192793		8 of 8	
Revised		Revised		Revised	
P01		P01		P01	


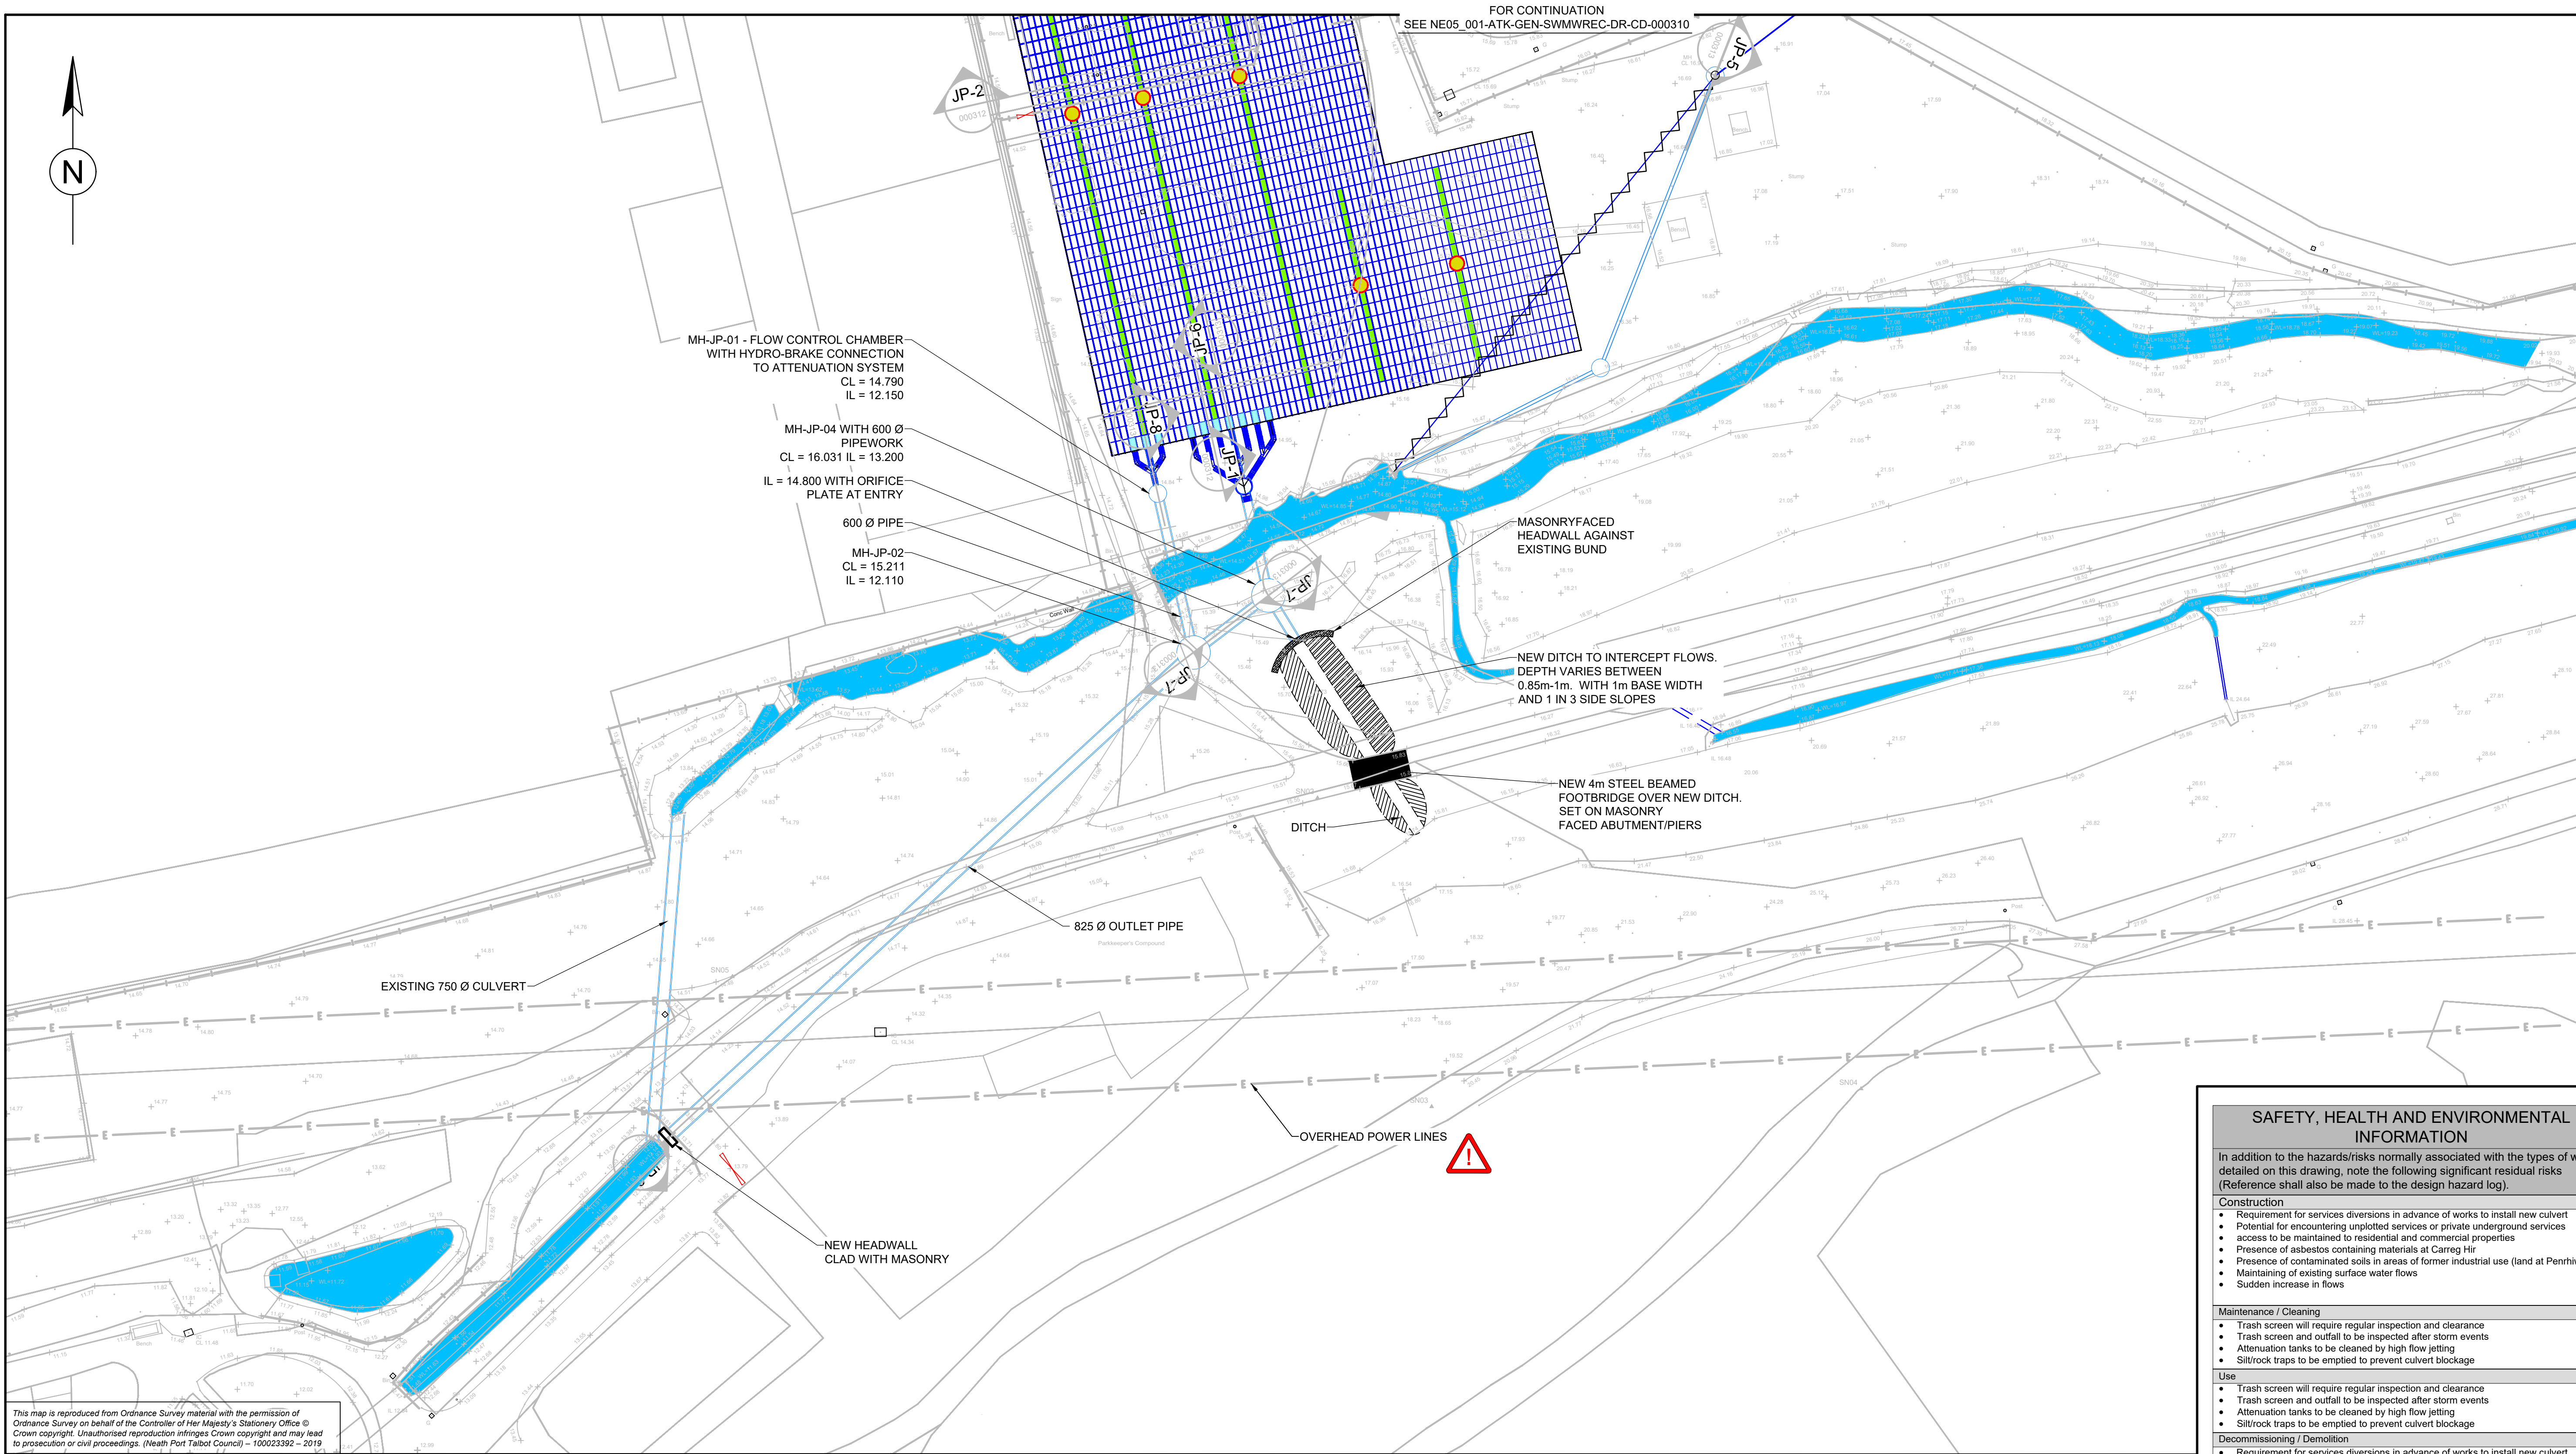


PLAN
1:250

NOTES

1. ALL DIMENSIONS ARE IN MILLIMETRES UNLESS OTHERWISE NOTED.
2. ALL LEVELS ARE IN METRES ABOVE ORDNANCE DATUM UNLESS OTHERWISE NOTED.

Description						
Status	Revision	Drawn	Checked	Reviewed	Authorised	Issue Date
Description						
Status	Revision	Drawn	Checked	Reviewed	Authorised	Issue Date
Description						
For Planning						
Status	Revision	Drawn	Checked	Reviewed	Authorised	Issue Date
S6	P01	DJW	RC	RAM	---	26/05/26

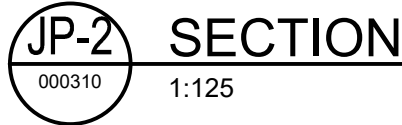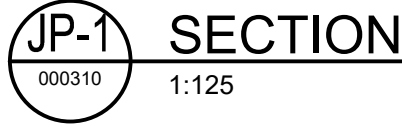

NOTES

1. ALL DIMENSIONS ARE IN MILLIMETRES UNLESS OTHERWISE NOTED.
2. ALL LEVELS ARE IN METRES ABOVE ORDNANCE DATUM UNLESS OTHERWISE NOTED.

Drawing Suitability	FOR PLANNING	Status
		S6



Copyright © AtkinsRéalis (2025)

Client

West Glamorgan House
12 Orchard Street
Swansea
West Glamorgan
SA1 5AD

Tel: +44 (0)1792 641172
Fax: +44 (0)1792 472019
www.atkinsglobal.com




NEATH PORT TALBOT BOROUGH COUNCIL

Project Title						
GRANDISON BROOK						
Drawing Title						
JERSEY PARK BELOW GROUND ATTENUATION SECTIONS - SHEET 1 OF 2						
Drawing Number						
Project		Originator		Volume		
NE05_001		- ATK		- GEN -		
SWMWREC		- DR		- CD - 000312		
Location		Type		Role		Number
Original Size: A1		Scale: 1:125		Project Ref. No: 5192793		Sheet: 1 of 2
						Rev: P01


DO NOT SCALE

0 10 100
Millimetres


Baseline

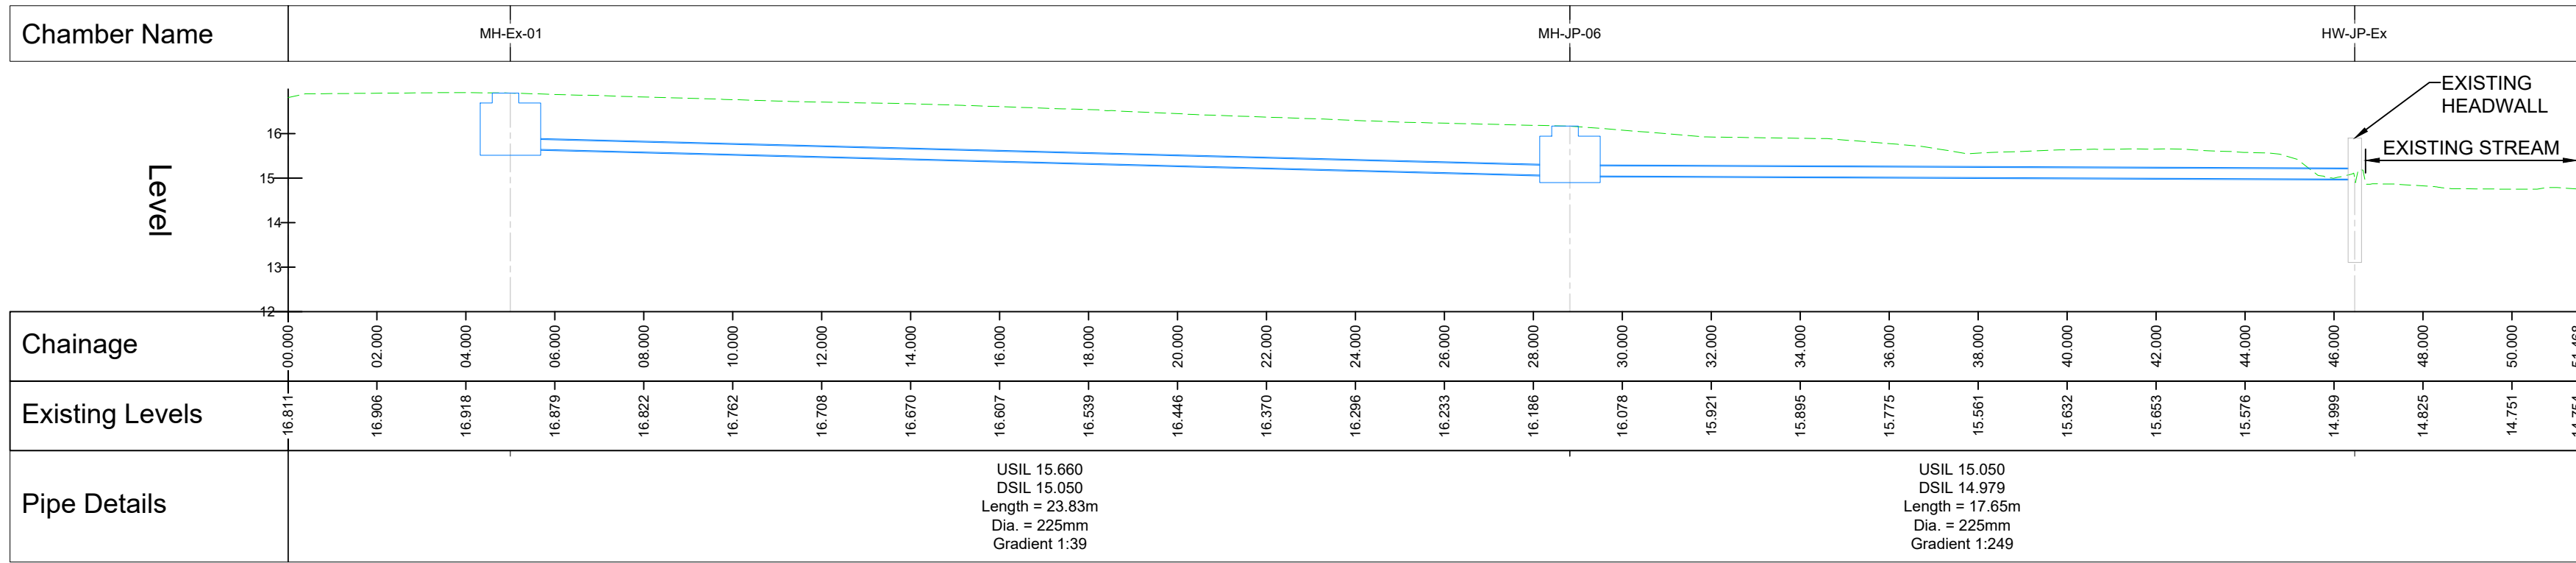


JP-5 SECTION
000311 1:125

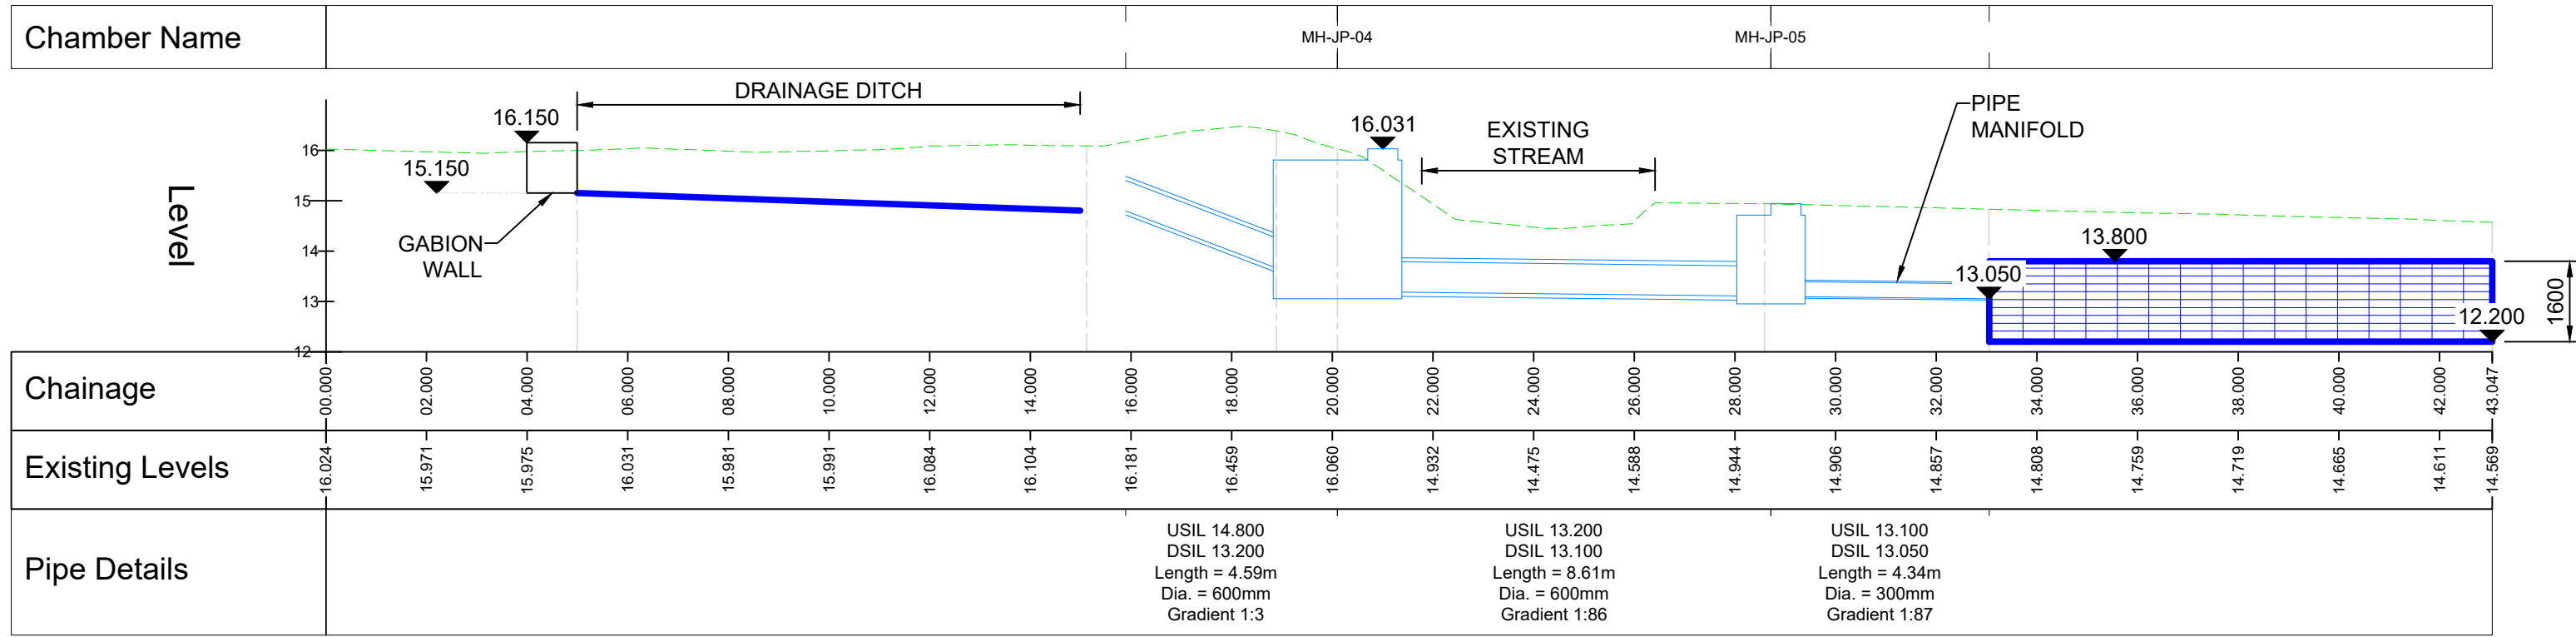

JP-6 SECTION
000311 1:125

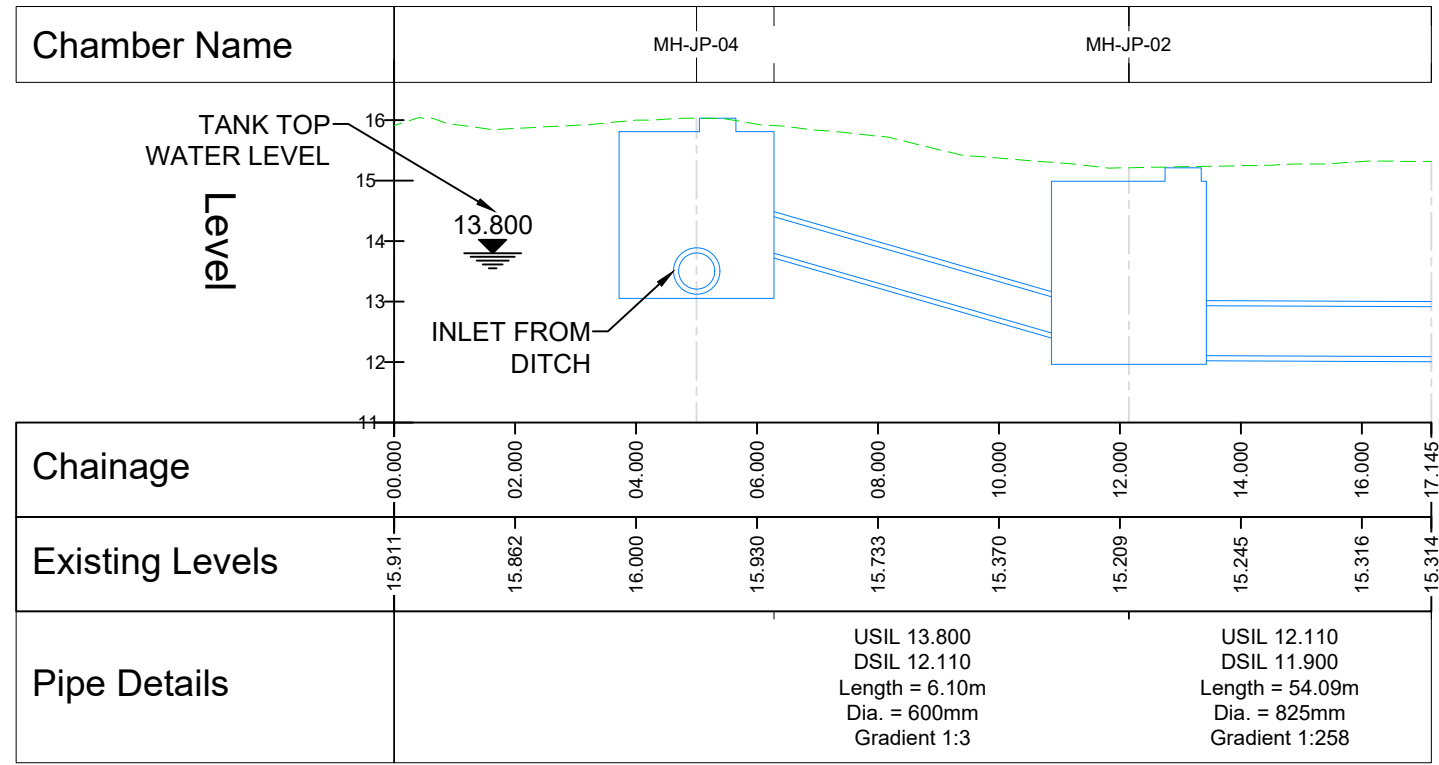

JP-7 SECTION
000311 1:125

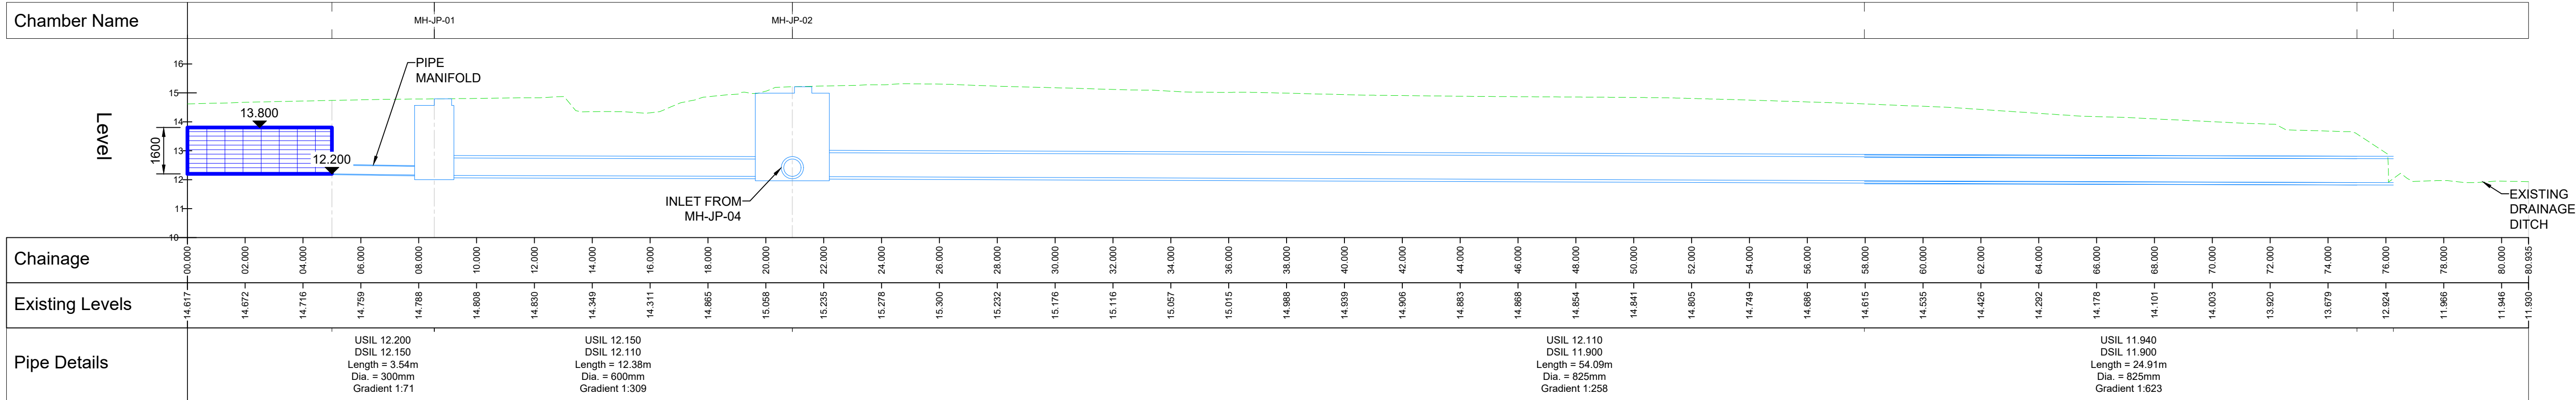

JP-8 SECTION
000311 1:125

SAFETY, HEALTH AND ENVIRONMENTAL INFORMATION
In addition to the hazards/risks normally associated with the types of work detailed on this drawing, note the following significant residual risks (Reference shall also be made to the design hazard log).
Construction - Requirement for services diversions in advance of works to install new culvert - Potential for encountering unplotted services or private underground services - access to be maintained to residential and commercial properties - Presence of asbestos containing materials at Carreg Hir - Presence of contaminated soils in areas of former industrial use (land at Penhiwlin) - Maintaining of existing surface water flows - Sudden increase in flows
Maintenance / Cleaning - Trash screen will require regular inspection and clearance - Trash screen and outfall to be inspected after storm events - Attenuation tanks to be cleaned by high flow jetting - Silt/rock traps to be emptied to prevent culvert blockage
Use - Trash screen will require regular inspection and clearance - Trash screen and outfall to be inspected after storm events - Attenuation tanks to be cleaned by high flow jetting - Silt/rock traps to be emptied to prevent culvert blockage
Decommissioning / Demolition - Requirement for services diversions in advance of works to install new culvert - Potential for encountering unplotted services or private underground services - access to be maintained to residential and commercial properties - Presence of asbestos containing materials at Carreg Hir - Presence of contaminated soils in areas of former industrial use (land at Penhiwlin) - Maintaining of existing surface water flows - Sudden increase in flows

NOTES

- ALL DIMENSIONS ARE IN MILLIMETRES UNLESS OTHERWISE NOTED.
- ALL LEVELS ARE IN METRES ABOVE ORDNANCE DATUM UNLESS OTHERWISE NOTED.


Description
Status Revision Drawn Checked Reviewed Authorised Issue Date
Description
Status Revision Drawn Checked Reviewed Authorised Issue Date
Description
Status Revision Drawn Checked Reviewed Authorised Issue Date
Description
Status Revision Drawn Checked Reviewed Authorised Issue Date
Description For Planning
Status Revision Drawn Checked Reviewed Authorised Issue Date

Drawing Suitability	Status	Project Title
FOR PLANNING	S6	GRANDISON BROOK
AtkinsRéalis	West Glamorgan House 12 Orchard Street Swansea West Glamorgan SA1 5AD Tel: +44 (0)1792 641172 Fax: +44 (0)1792 472019 www.atkinsglobal.com	Drawing Title
Copyright C AtkinsRéalis (2025)		JERSEY PARK BELOW GROUND ATTENUATION SECTIONS - SHEET 2 OF 2
Client	Drawing Number	Project
Neath Port Talbot County Borough Council	NE05_001	Originator
	- ATK	Volume
	- GEN	
	SWMWREC	- DR - CD - 000313
	Location	Type Role Number
	A1	Scale: 1:125
	Project Ref. No. 5192793	Sheet: 2 of 2
	Rev. P01	




Appendix C. Maps

C.1 Location of designated historic assets

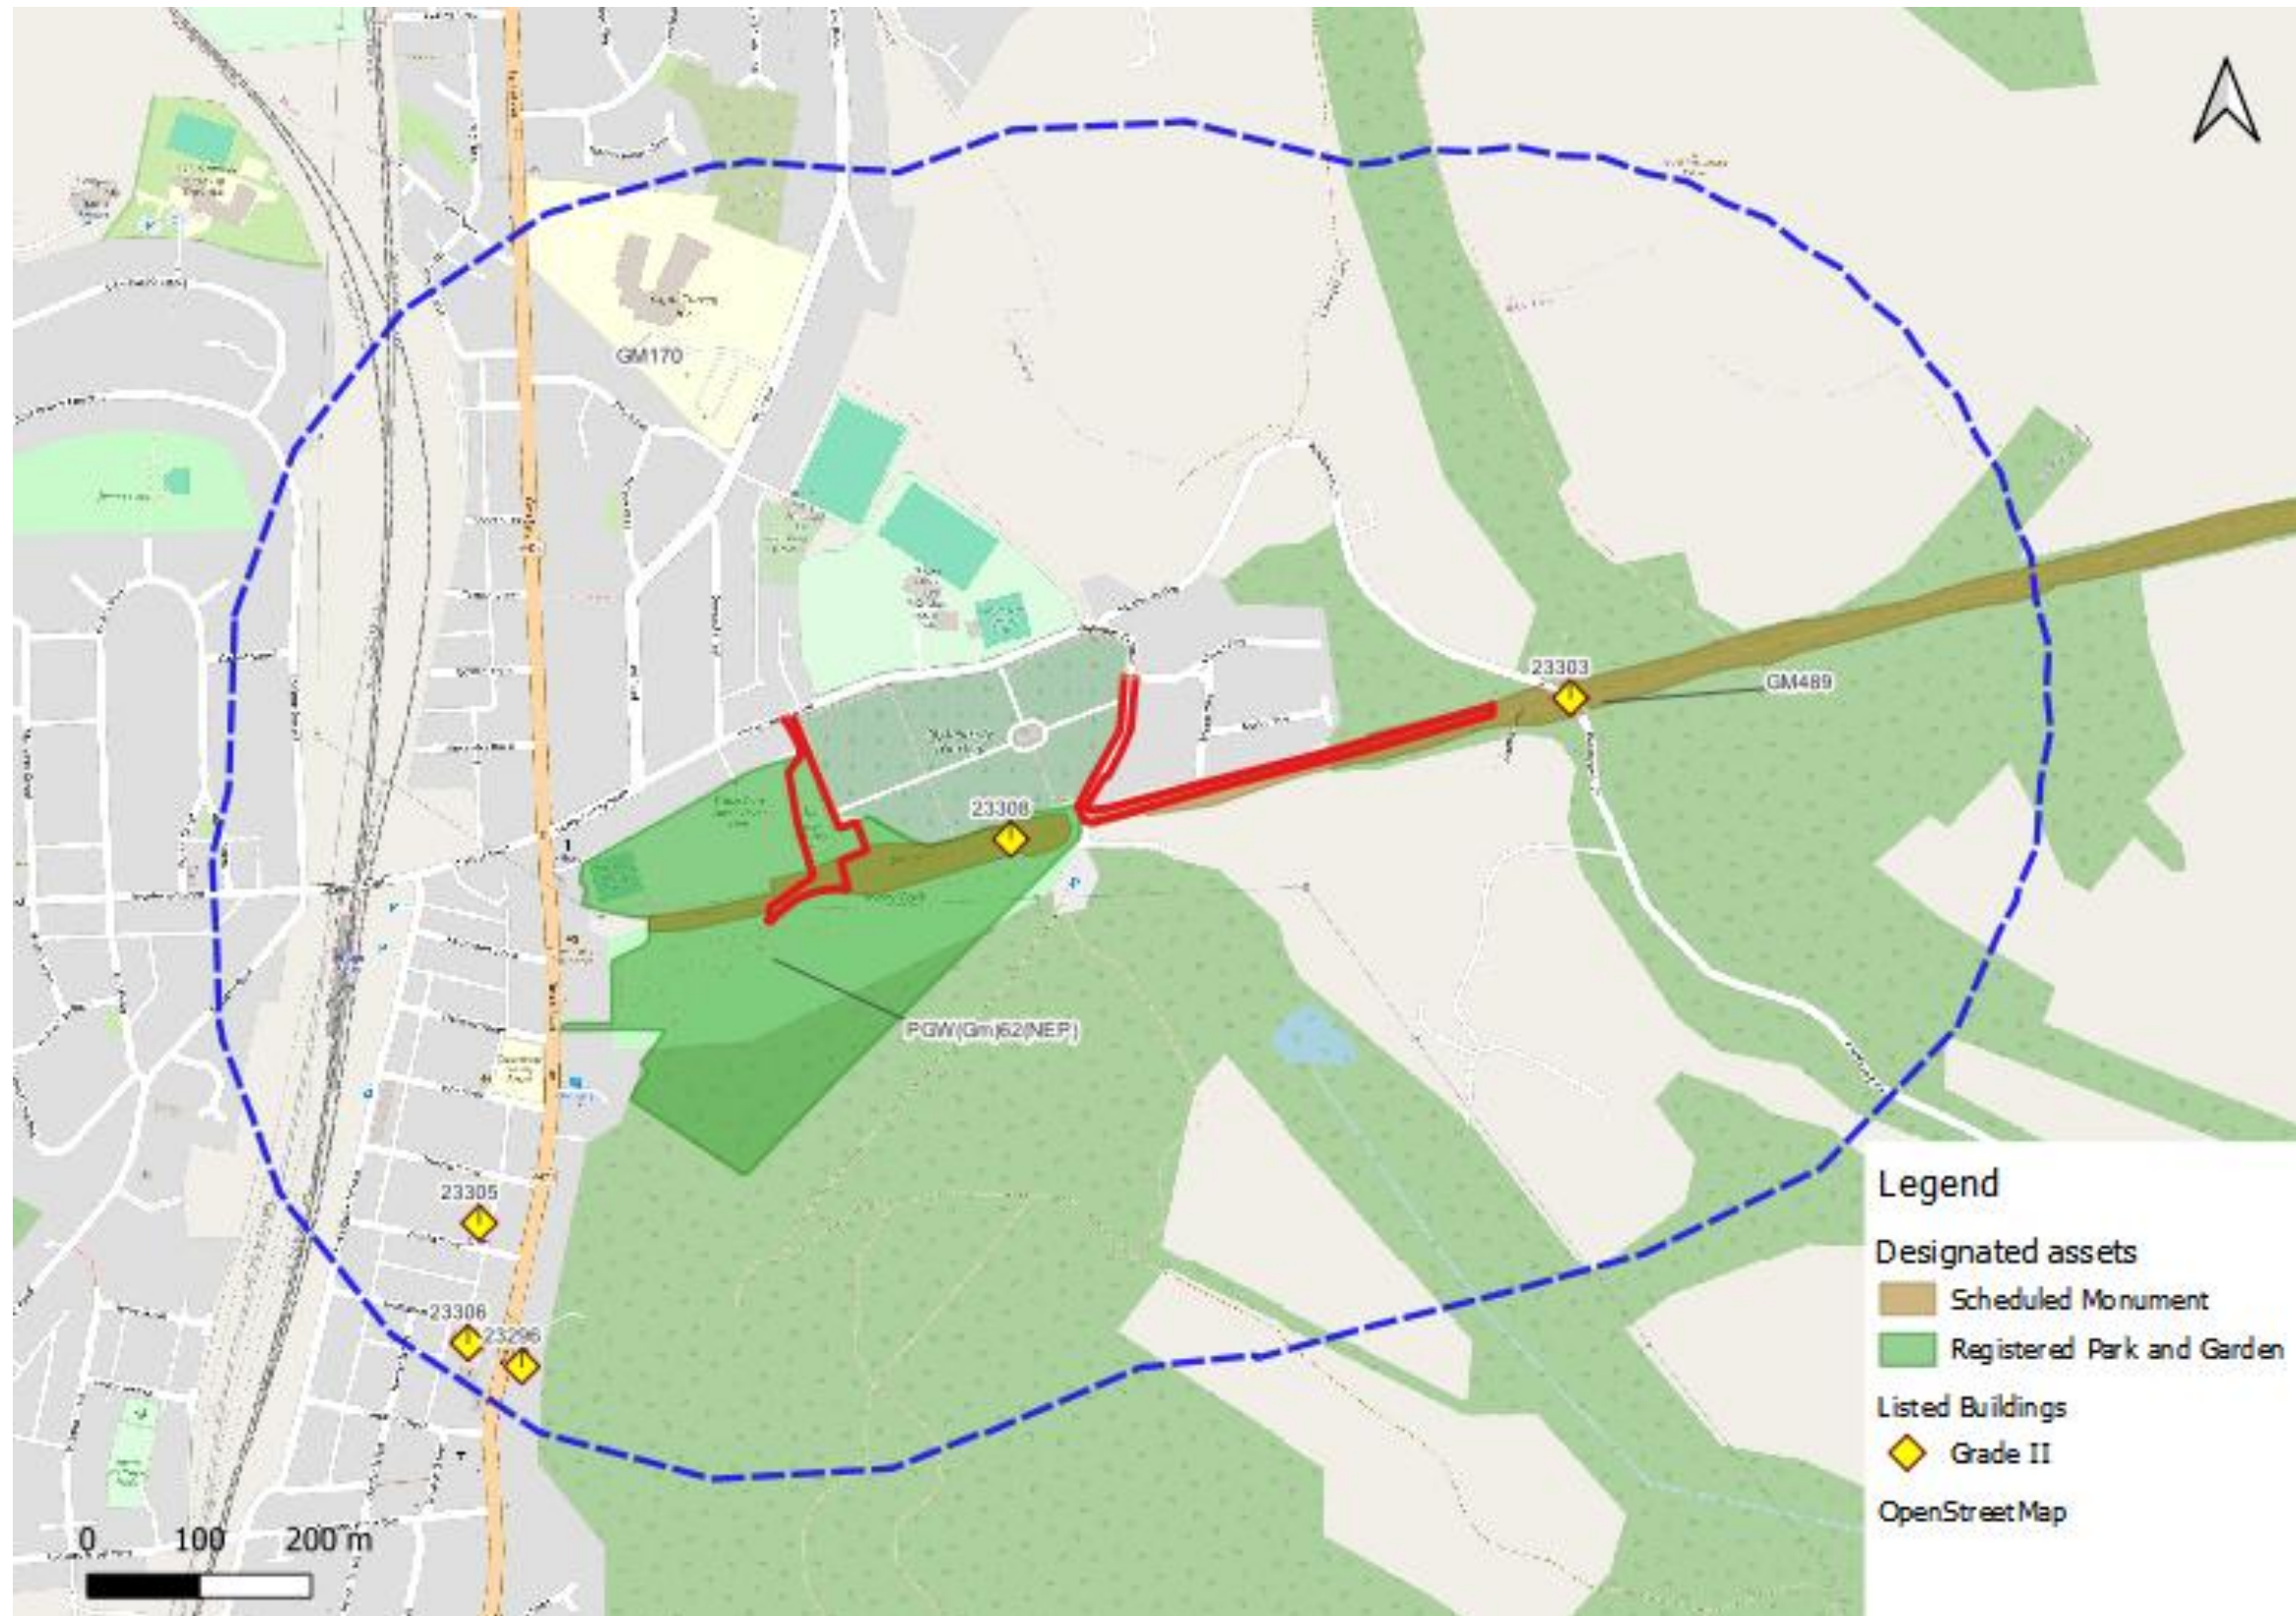

C.2 Location of non-designated historic assets

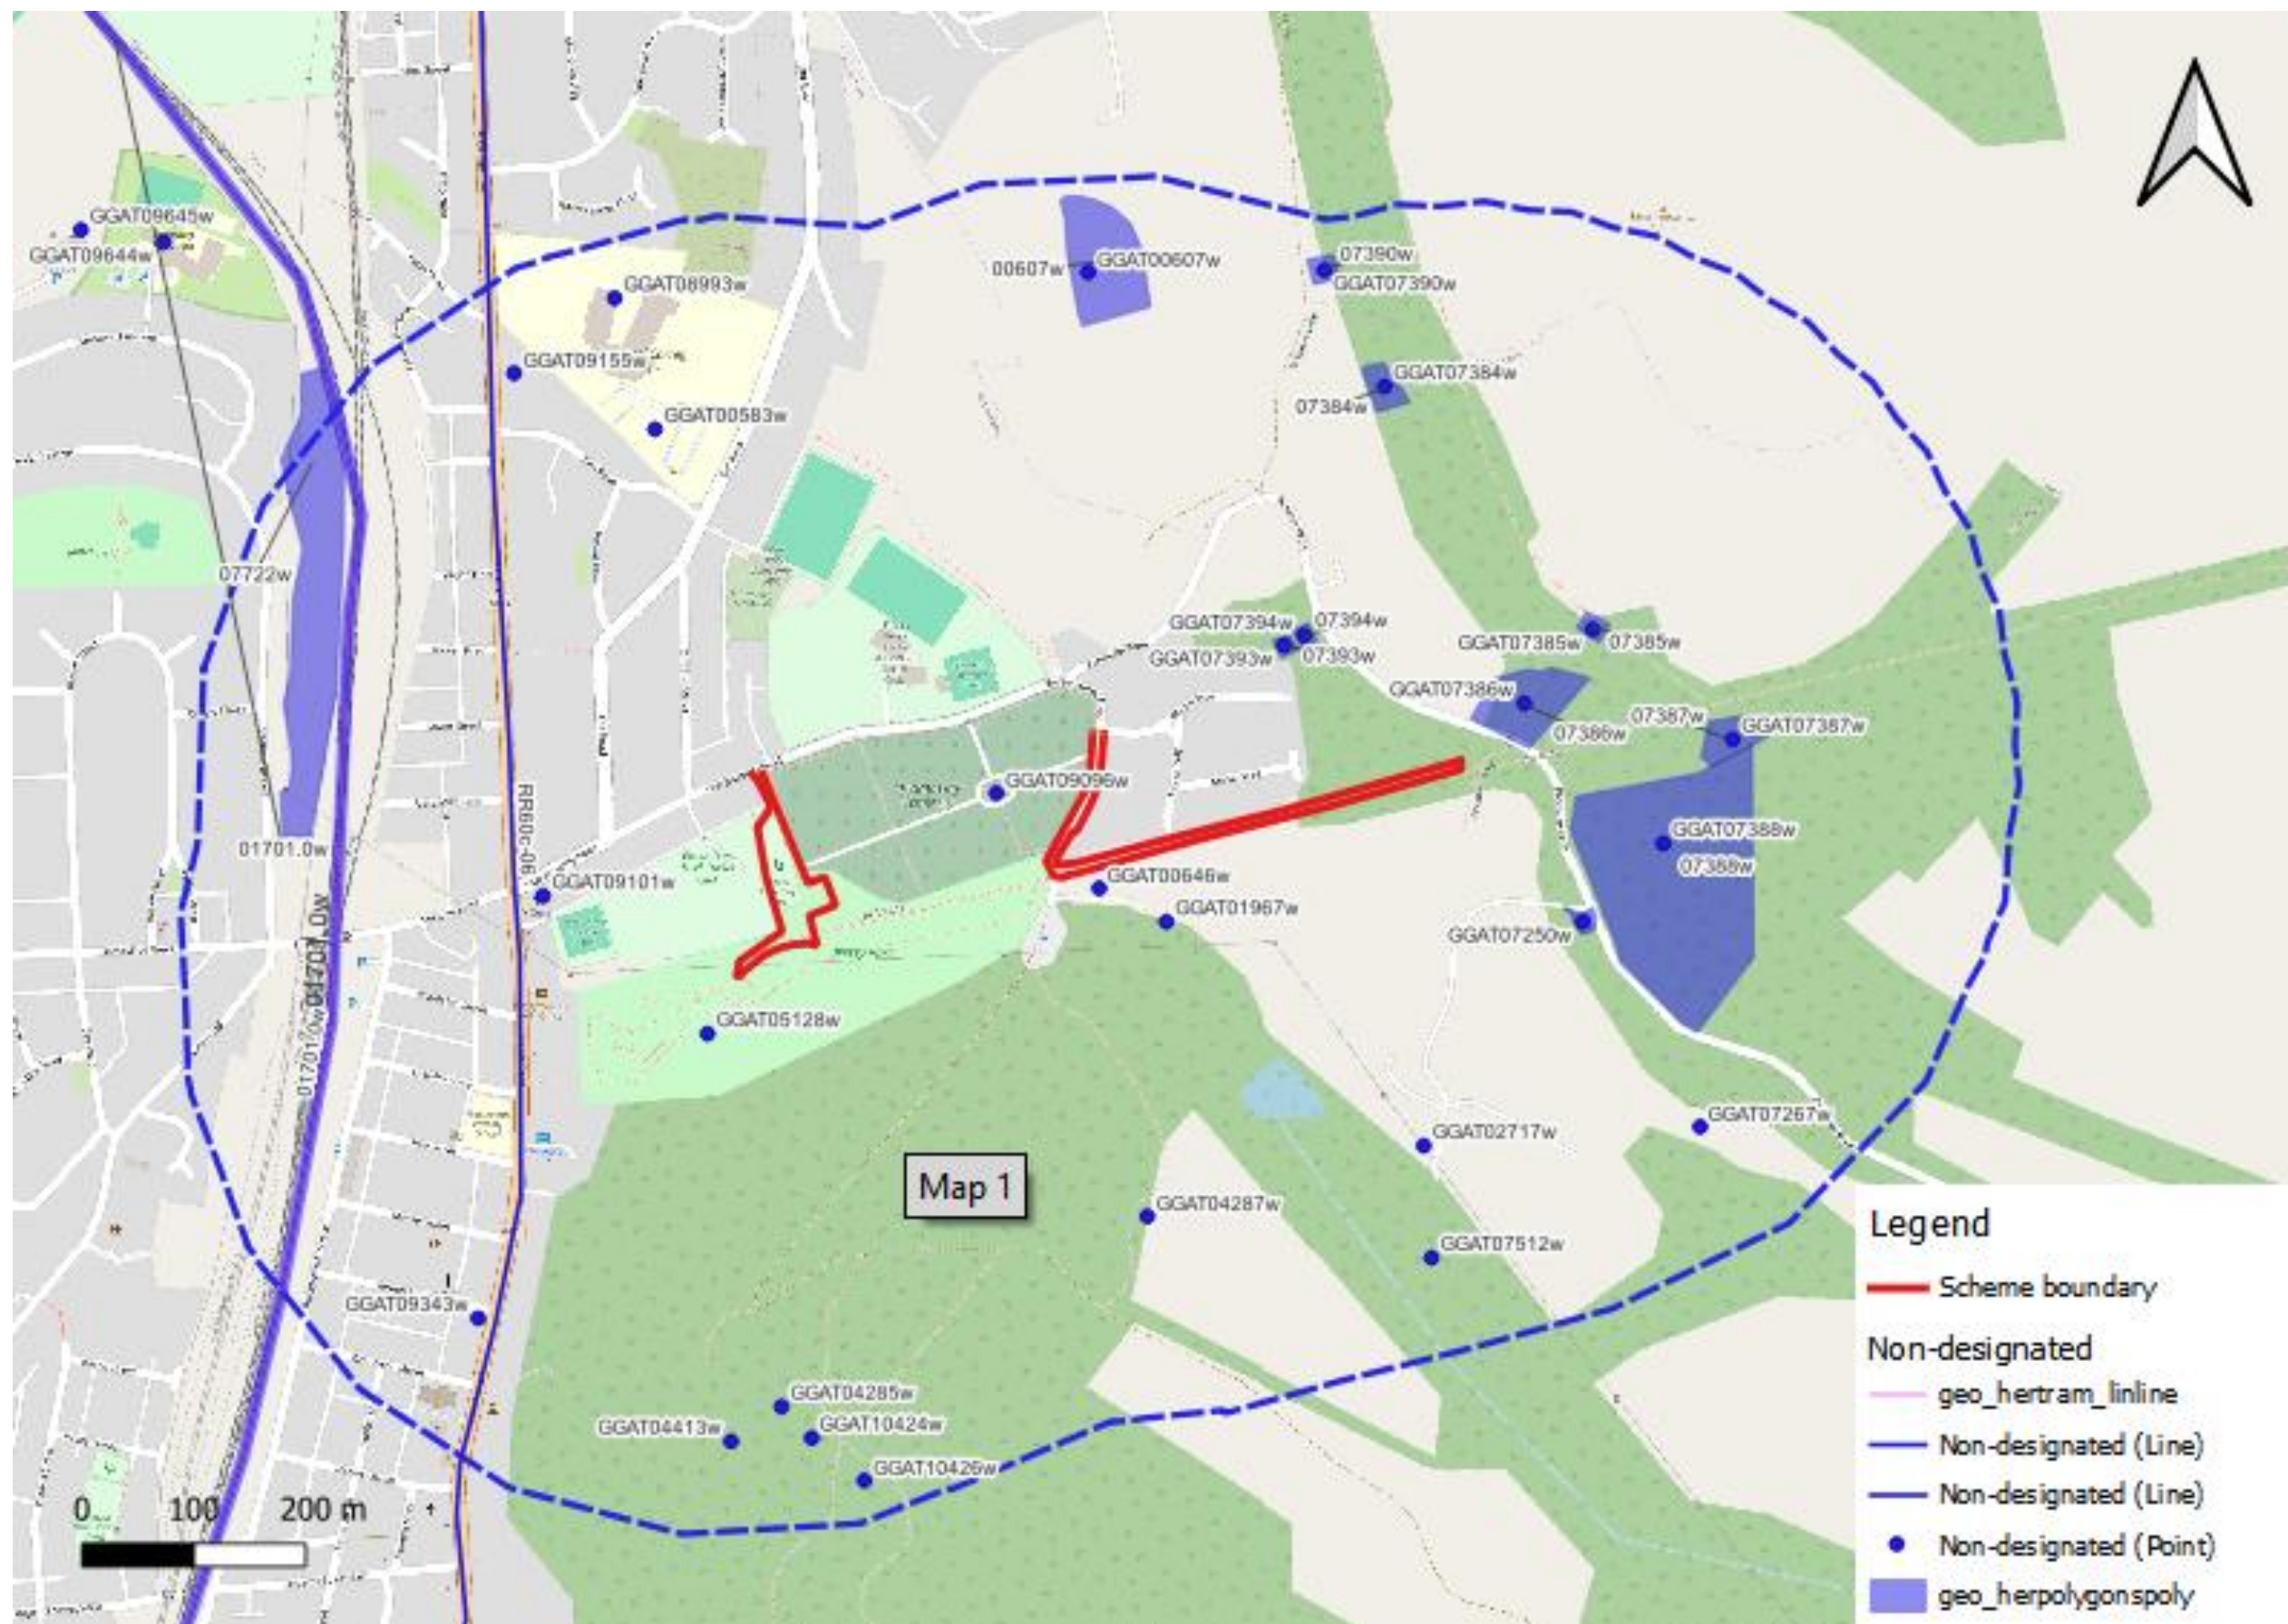

Appendix D. Gazetteers

D.1 Designated Assets

Record Number	Name	Designation
GM489	Ynysmaerdy Railway Incline	Scheduled Monument
GM170	Carreg Hir Standing Stone, Pen-Rhiw-Tyn	Scheduled Monument
23296	War Memorial, including revetments and steps	Grade II listed building
23303	Ynysmaerdy Incline bridge over Pant Howel Ddu	Grade II listed building
23305	Salem Baptist Chapel	Grade II listed building
23306	Church of St Clement	Grade II listed building
23308	Bridge over Ynysmaerdy Incline	Grade II listed building
PGW(Gm)62(NEP)	Jersey Park	grade II registered park and garden

D.2 Non-designated assets

PRN	Nam	Summary
GGAT00583 w	Carreg Hir (cwrst Sart Standing Stone)	In grounds of Cwrst Sart Comprehensive School, reset on a concrete foundation. A massive slab of sandstone with its widest faces E and W; parallelogram in plan; in elevation sides taper slightly to a squared top. The E face is the flattest. GGAT 72
01701.0w	Rhondda and Swansea Bay Railway	Promoted and built during the 1880's to connect the Rhondda and Afan coalfields with the port of Swansea and opened in stages between 1885 and 1895
GGAT00607 w	Pencaerau Bank, Neath	Hillfort or just a boundary bank dividing off the arable land from the hillock. The bank is 6m wide and half metre high on the S, with the possible remains of a similar one on the W. An old bank can be traced, making an oval enclosure of about 0.1 ha.
GGAT00646 w	Ynys Y Maerdy Manor House and Watermill, Neath	Manor house and water mill with extensive changes visible with each publication. Four editions of OS map highlight the changes.
GGAT01967 w	Ynys Y Maerdy Grist Mill	The site comprises a Post-medieval mill entitled Ynys Y Maerdy Grist Mill situated within the community of Briton Ferry. No further information is currently available.

PRN	Nam	Summary
GGAT02717 w	House, Cwmnantyrarllys	Post medieval dwelling thatch roof, hearth passage, end entry.
GGAT04285 w	Craig Y Daren Levels li	Levels as noted on OS 6 inch 2nd edition 1900 map. Area contains a number of levels and trial levels. These have been made safe and are now overgrown.
GGAT04287 w	Briton Ferry Enclosure	Enclosure as noted on OS 6 inch 2nd edition 1900 map.
GGAT04413 w	Craig Y Daren Air Shaft	Air shaft as noted on OS 6 inch 1st edition 1884 map. Shaft has since been backfilled and now acts as a drain outlet.
GGAT05128 w	Jersey Park, Briton Ferry	Exceptionally well preserved urban public park. Its original layout of formal and informal areas remains complete and includes sports facilities. Planting in the park is diverse and interesting, with an emphasis on evergreen trees and shrubs.
GGAT07250 w	Water Management Feature, Briton Ferry	Probable pond, shown at this location on 2nd edition OS mapping.
GGAT07267 w	Findspot, Briton Ferry	The site comprises the location of a findspot where a metal detector identified the remains of a 16th/17th century stem of a Knop seal spoon with indications of a seal at the base (Jenkins 2014).
GGAT07384 w	Ty-nef, Pyle	an unassigned structure that can be found on the first edition of the ordinance survey map
GGAT07385 w	Small Complex, Briton Ferry	A small complex of buildings to the south west of Cefncoed farm that can be found on the first edition of the ordinance survey map
GGAT07386 w	Old Air Shafts	old air shafts that are north of Ynysmaerdy which can be found on the 1st edition of the Ordinance survey map
GGAT07387 w	Ty-copyn, Briton Ferry	Ty0copyn is a house that can be found on the 1st edition of the Ordinance survey map
GGAT07388 w	Esgyrn Colliery	A colliery south of cefncoed farm that can be found on the 1st edition of the Ordinance survey map
GGAT07390 w	Old Levels	old coal levels that are visible on the second edition of the Ordinance survey map
GGAT07393 w	Structure, Briton Ferry	A structure associated with a nearby quarry that can be found on the 3rd edition of the Ordinance survey map
GGAT07394 w	Dwellings/Structures , Briton Ferry	Possible dwellings that can be found on the 3rd and 4th editions of the ordinance survey map

PRN	Nam	Summary
GGAT07512 w	Findspot, Briton Ferry	The site comprises the location of a findspot where a metal detector identified a complete gilded general service WWI cap badge, numerous pre-decimal coin denominations dating from 1897-1934 and a number of spent 7.23 and 303 cartridges (Jenkins 2014; HERP2412).
GGAT08993 w	Longhouse, Carreg Hir Comprehensive School	Longhouse structure seen on early OS mapping
GGAT09096 w	Ynysmaerdy Cemetery Chapels, Briton Ferry	Twin stone built chapels which are linked to form a bell-tower entrance. Constructed at the end of the 19th century.
GGAT09101 w	Y Graig Chapel, Neath Road/Ynysymaerdy Road, Briton Ferry	Imposing large chapel of dressed stone construction. Dated 1890.
GGAT09155 w	Bethesda Congregational Church, Briton Ferry	Small distinctive early 20th century chapel in largely original condition of stone construction with stone features and some timber framing decoration.
GGAT09343 w	Leighs Barbers Shop, 177 Main Rd, Briton Ferry	Traditional shop front with windows on 2 elevations.
GGAT10424 w	Enclosure, Craig-y-darren	Enclosure identified via LiDAR and site visit.
GGAT10426 w	Farmstead, Craig-y-darren	The semi-rectangular field to the south suggests a possible enclosure / garden area commonly found associated with old smallholdings.

AtkinsRéalis



Jasmin Folland
AtkinsRéalis UK Limited
The Hub
500 Park Avenue
Aztec West
Bristol
BS32 4RZ

Tel: +44 (0)1454 662000
Fax: +44 (0)1454 663333

© AtkinsRéalis UK Limited except where stated otherwise