



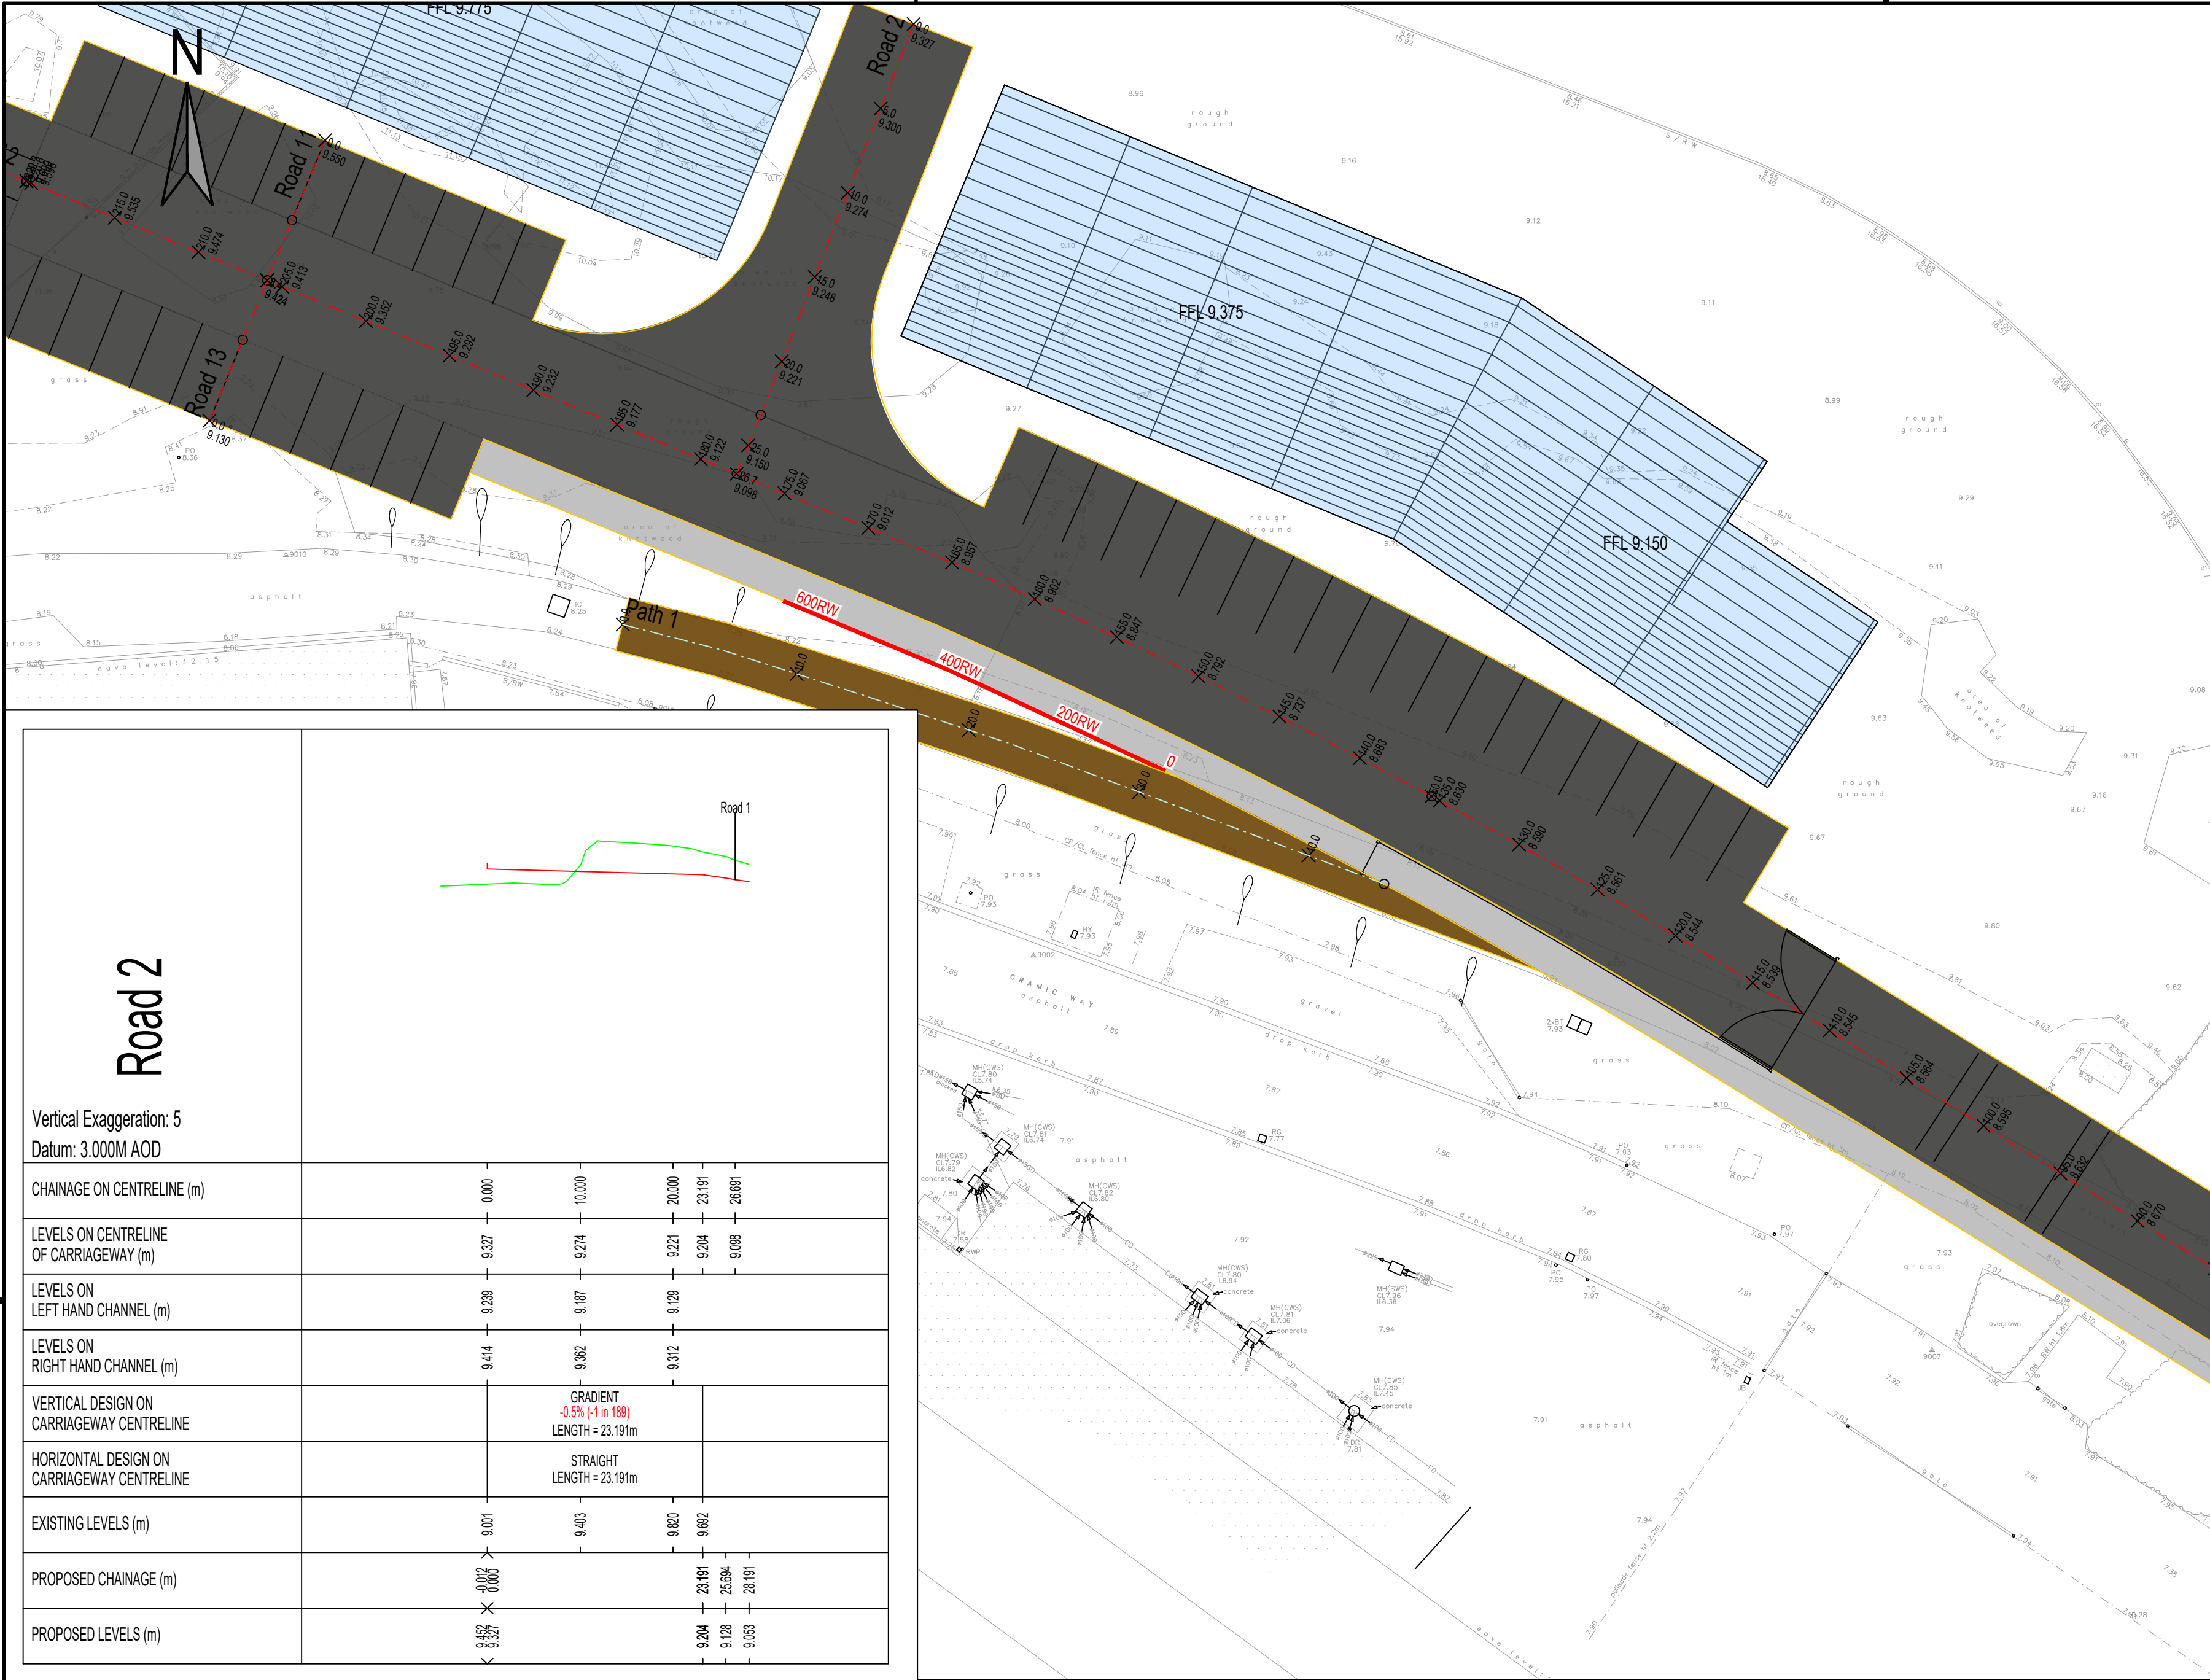


Road 2	
Vertical Exaggeration: 5 Datum: 3.000M AOD	
CHAINAGE ON CENTRELINE (m)	0.000 10.000 20.000 23.191 26.691
VERTICAL DESIGN ON CARRIAGEWAY CENTRELINE	GRADIENT -0.5% (-1 in 199) LENGTH = 23.191m
HORIZONTAL DESIGN ON CARRIAGEWAY CENTRELINE	STRAIGHT LENGTH = 23.191m
EXISTING LEVELS (m)	9.001 9.403 9.820 9.862

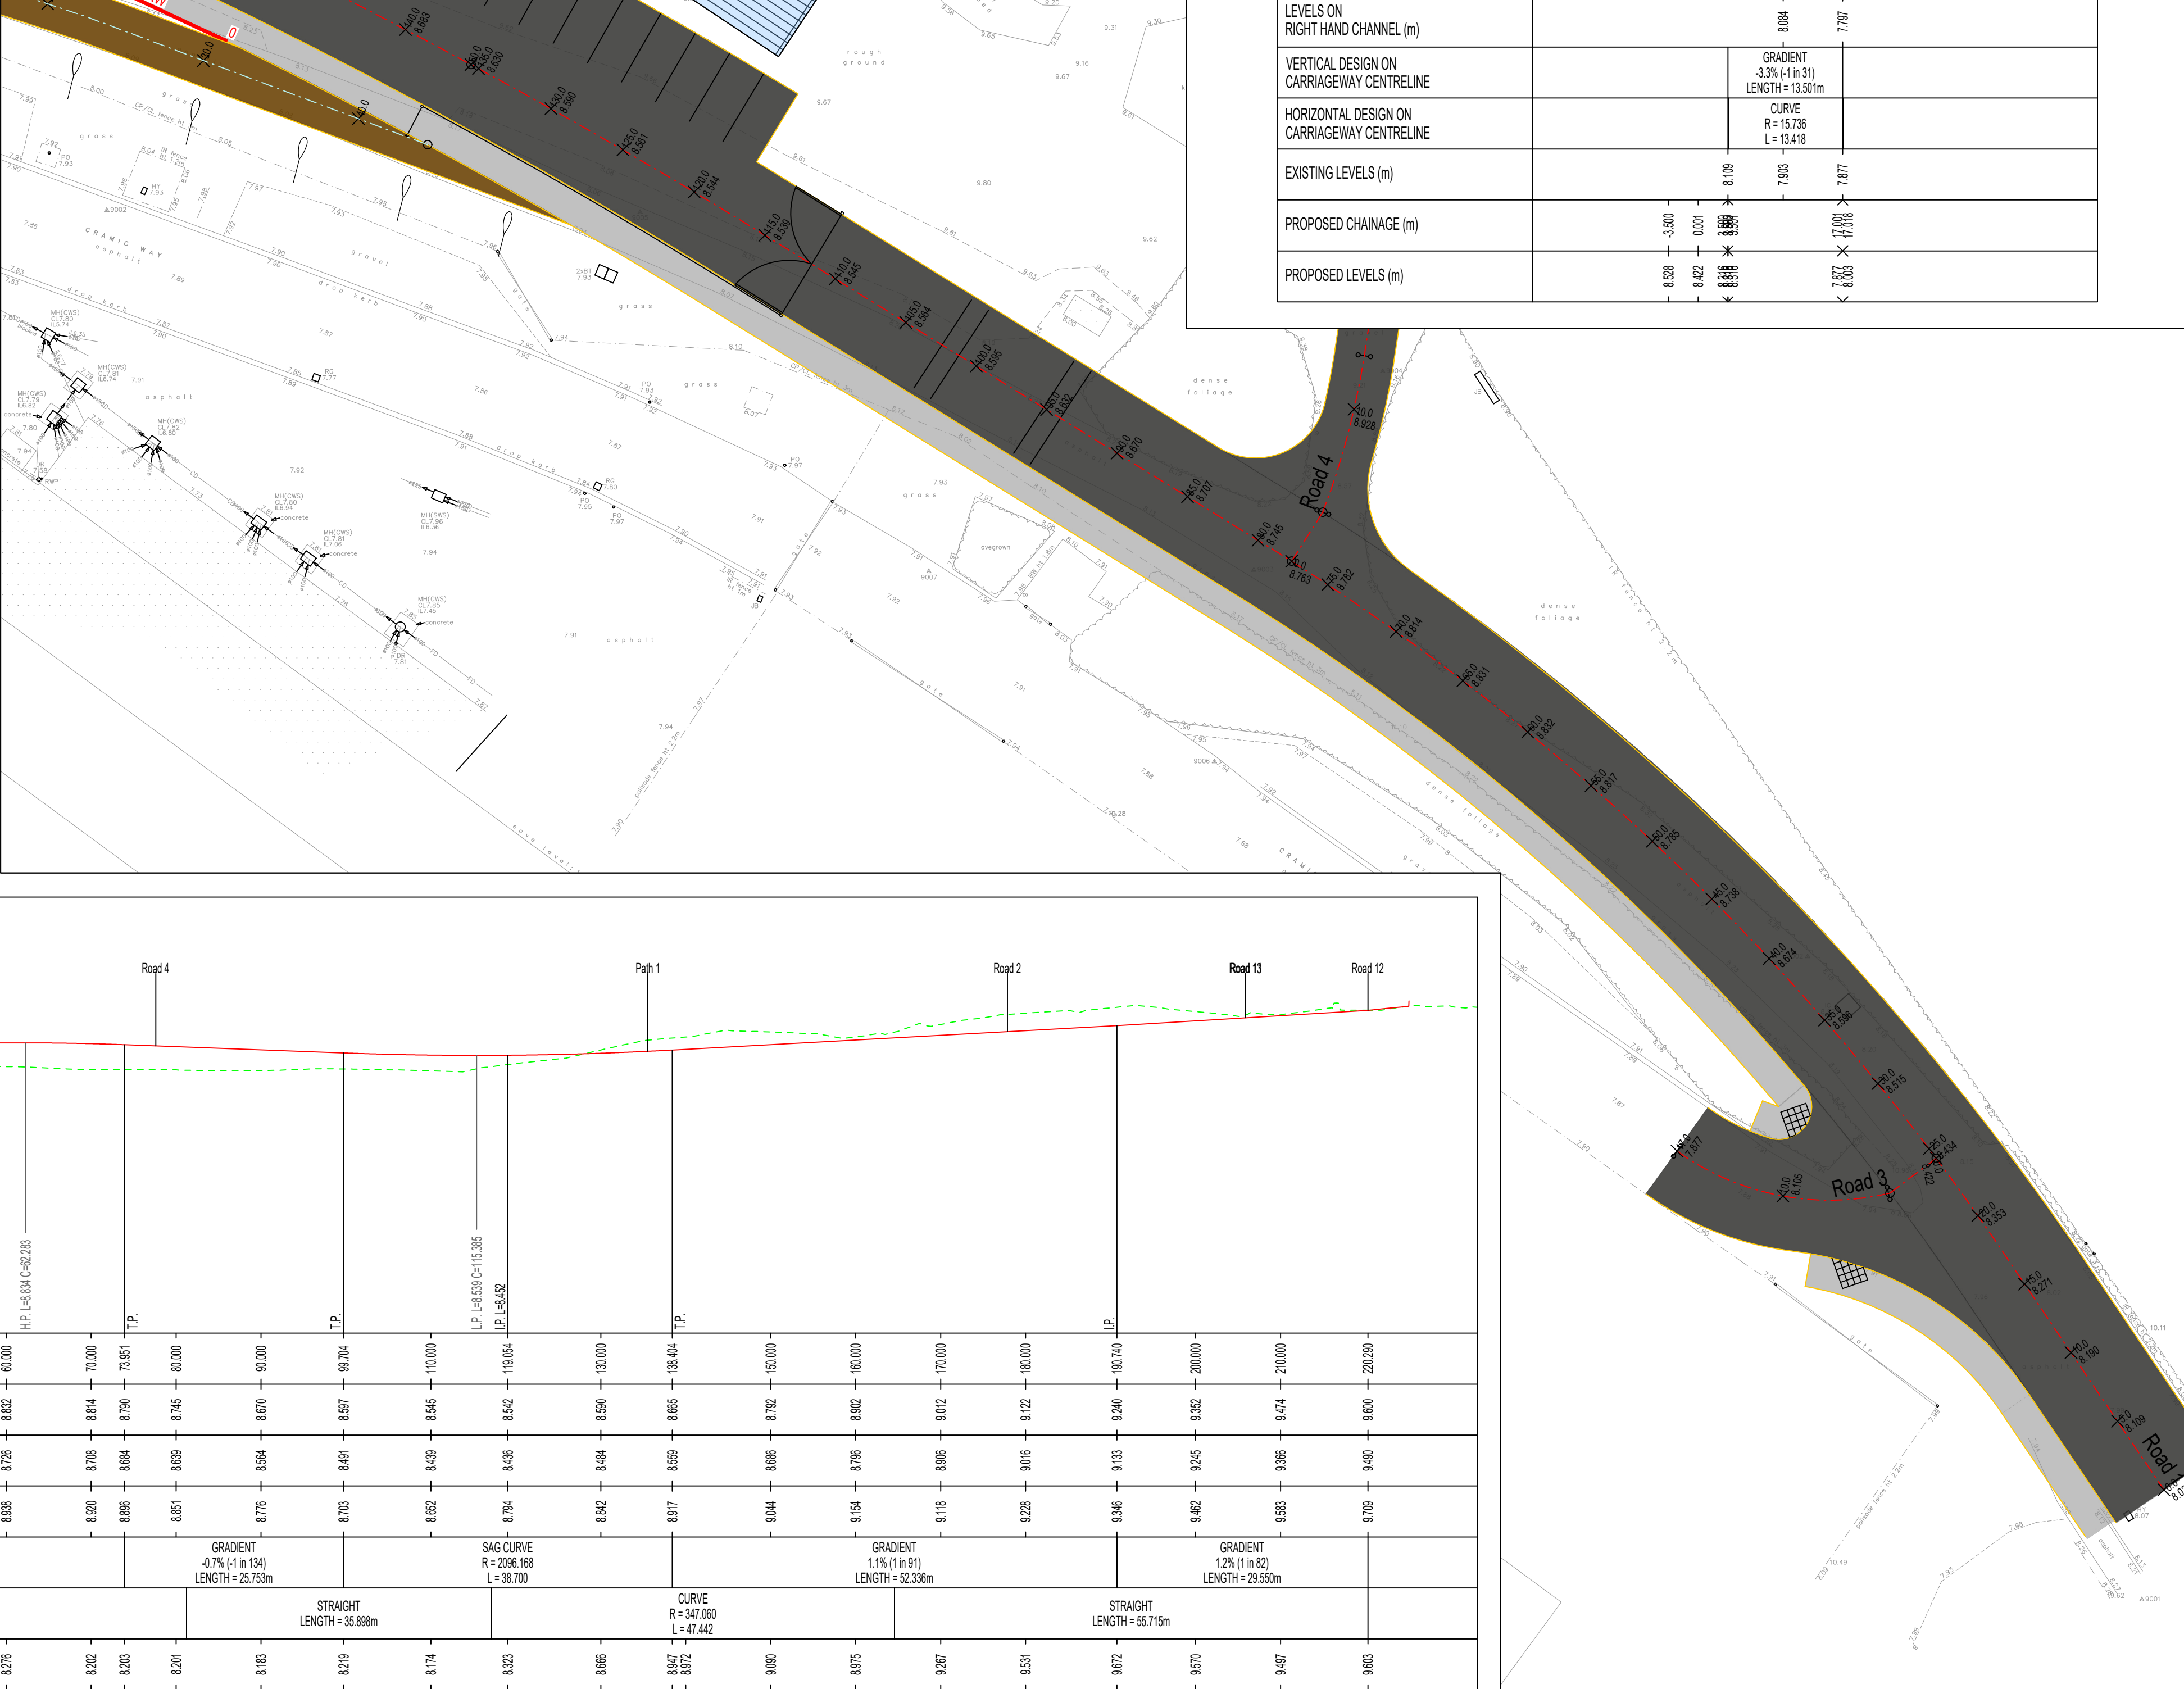

Road 1	
Vertical Exaggeration: 5 Datum: 2.000M AOD	
CHAINAGE ON CENTRELINE (m)	0.000 10.000 20.000 30.000 40.000 50.000 60.000 70.000 80.000 90.000 100.000 110.000 120.000 130.000 140.000 150.000 160.000 170.000 180.000 190.000 200.000 210.000 220.000
VERTICAL DESIGN ON CARRIAGEWAY CENTRELINE	GRADIENT 1.8% (1 in 55) LENGTH = 36.951m HOG CURVE R = 1593.800 L = 37.000 GRADIENT -0.7% (-1 in 134) LENGTH = 25.753m SAG CURVE R = 2096.168 L = 36.700 GRADIENT 1.1% (1 in 91) LENGTH = 52.336m GRADIENT 1.2% (1 in 82) LENGTH = 29.559m
HORIZONTAL DESIGN ON CARRIAGEWAY CENTRELINE	STRAIGHT LENGTH = 15.481m CURVE R = 147.842 L = 66.773 STRAIGHT LENGTH = 35.898m CURVE R = 547.060 L = 47.442 STRAIGHT LENGTH = 55.715m

Road 3	
Vertical Exaggeration: 5 Datum: 1.000M AOD	
CHAINAGE ON CENTRELINE (m)	0.000 3.500 7.000 10.500 14.000
LEVELS ON CENTRELINE OF CARRIAGEWAY (m)	8.422 8.316 8.105 7.897 7.687
LEVELS ON LEFT HAND CHANNEL (m)	8.005 7.797 7.587
LEVELS ON RIGHT HAND CHANNEL (m)	8.004 7.797 7.587
VERTICAL DESIGN ON CARRIAGEWAY CENTRELINE	GRADIENT -3.3% (-1 in 31) LENGTH = 13.501m
HORIZONTAL DESIGN ON CARRIAGEWAY CENTRELINE	CURVE R = 15.788 L = 13.418
PROPOSED CHAINAGE (m)	3.500 7.000 10.500 14.000
PROPOSED LEVELS (m)	8.528 8.422 8.316 8.105 7.897 7.687

- NOTES:
- ALL DIMENSIONS ARE IN MILLIMETRES UNLESS NOTED OTHERWISE.
 - ALL LEVELS ARE SHOWN IN METRES UNLESS NOTED OTHERWISE.
 - DO NOT SCALE FROM THE DRAWING. USE FIGURED DIMENSIONS ONLY.
 - ANY DISCREPANCIES TO BE REPORTED IMMEDIATELY TO THE ENGINEER.
 - THIS DRAWING TO BE READ IN CONJUNCTION WITH ALL RELEVANT ARCHITECTS, ENGINEERS, SUBCONTRACTORS AND SPECIALISTS DRAWINGS AND SPECIFICATIONS.
 - EXISTING SERVICES HAVE NOT BEEN SHOWN BUT ARE PRESENT - THE CONTRACTOR IS TO LIAISE WITH ALL STATUTORY AUTHORITIES PRIOR TO THE COMMENCEMENT OF ANY WORKS.

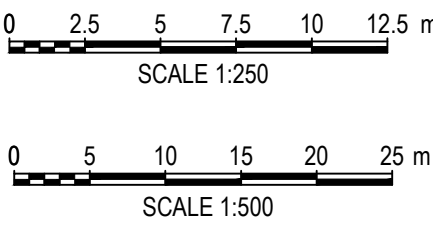

PRELIMINARY

02	LT	LT	PG	AMENDED TO SUIT NEW LEVELS/LAYOUT
01	LT	DH	DH	FIRST ISSUE
rev.	drawn	chd.	appd.	description
Client LIFE PROPERTY GROUP LTD				
Project CRAMIC WAY PORT TALBOT				
Title HIGHWAYS LONGSECTIONS				
ValeConsultancy CONSULTING CIVIL & STRUCTURAL ENGINEERS 29 Bocam Park, Old Field Road, Pencoed, Bridgend CF35 5LJ. Phone: 01656 863794 Email: enquiries@vale-consultancy.co.uk				
date	drawn	checked	approved	
15.12.25	LT	DH	DH	15.12.25
scale @ A1 1:500 H		project no. 21174		
status	drg. no.	rev.		
P	21174_701	02		