



DO NOT SCALE

100
0 10
Millimetres

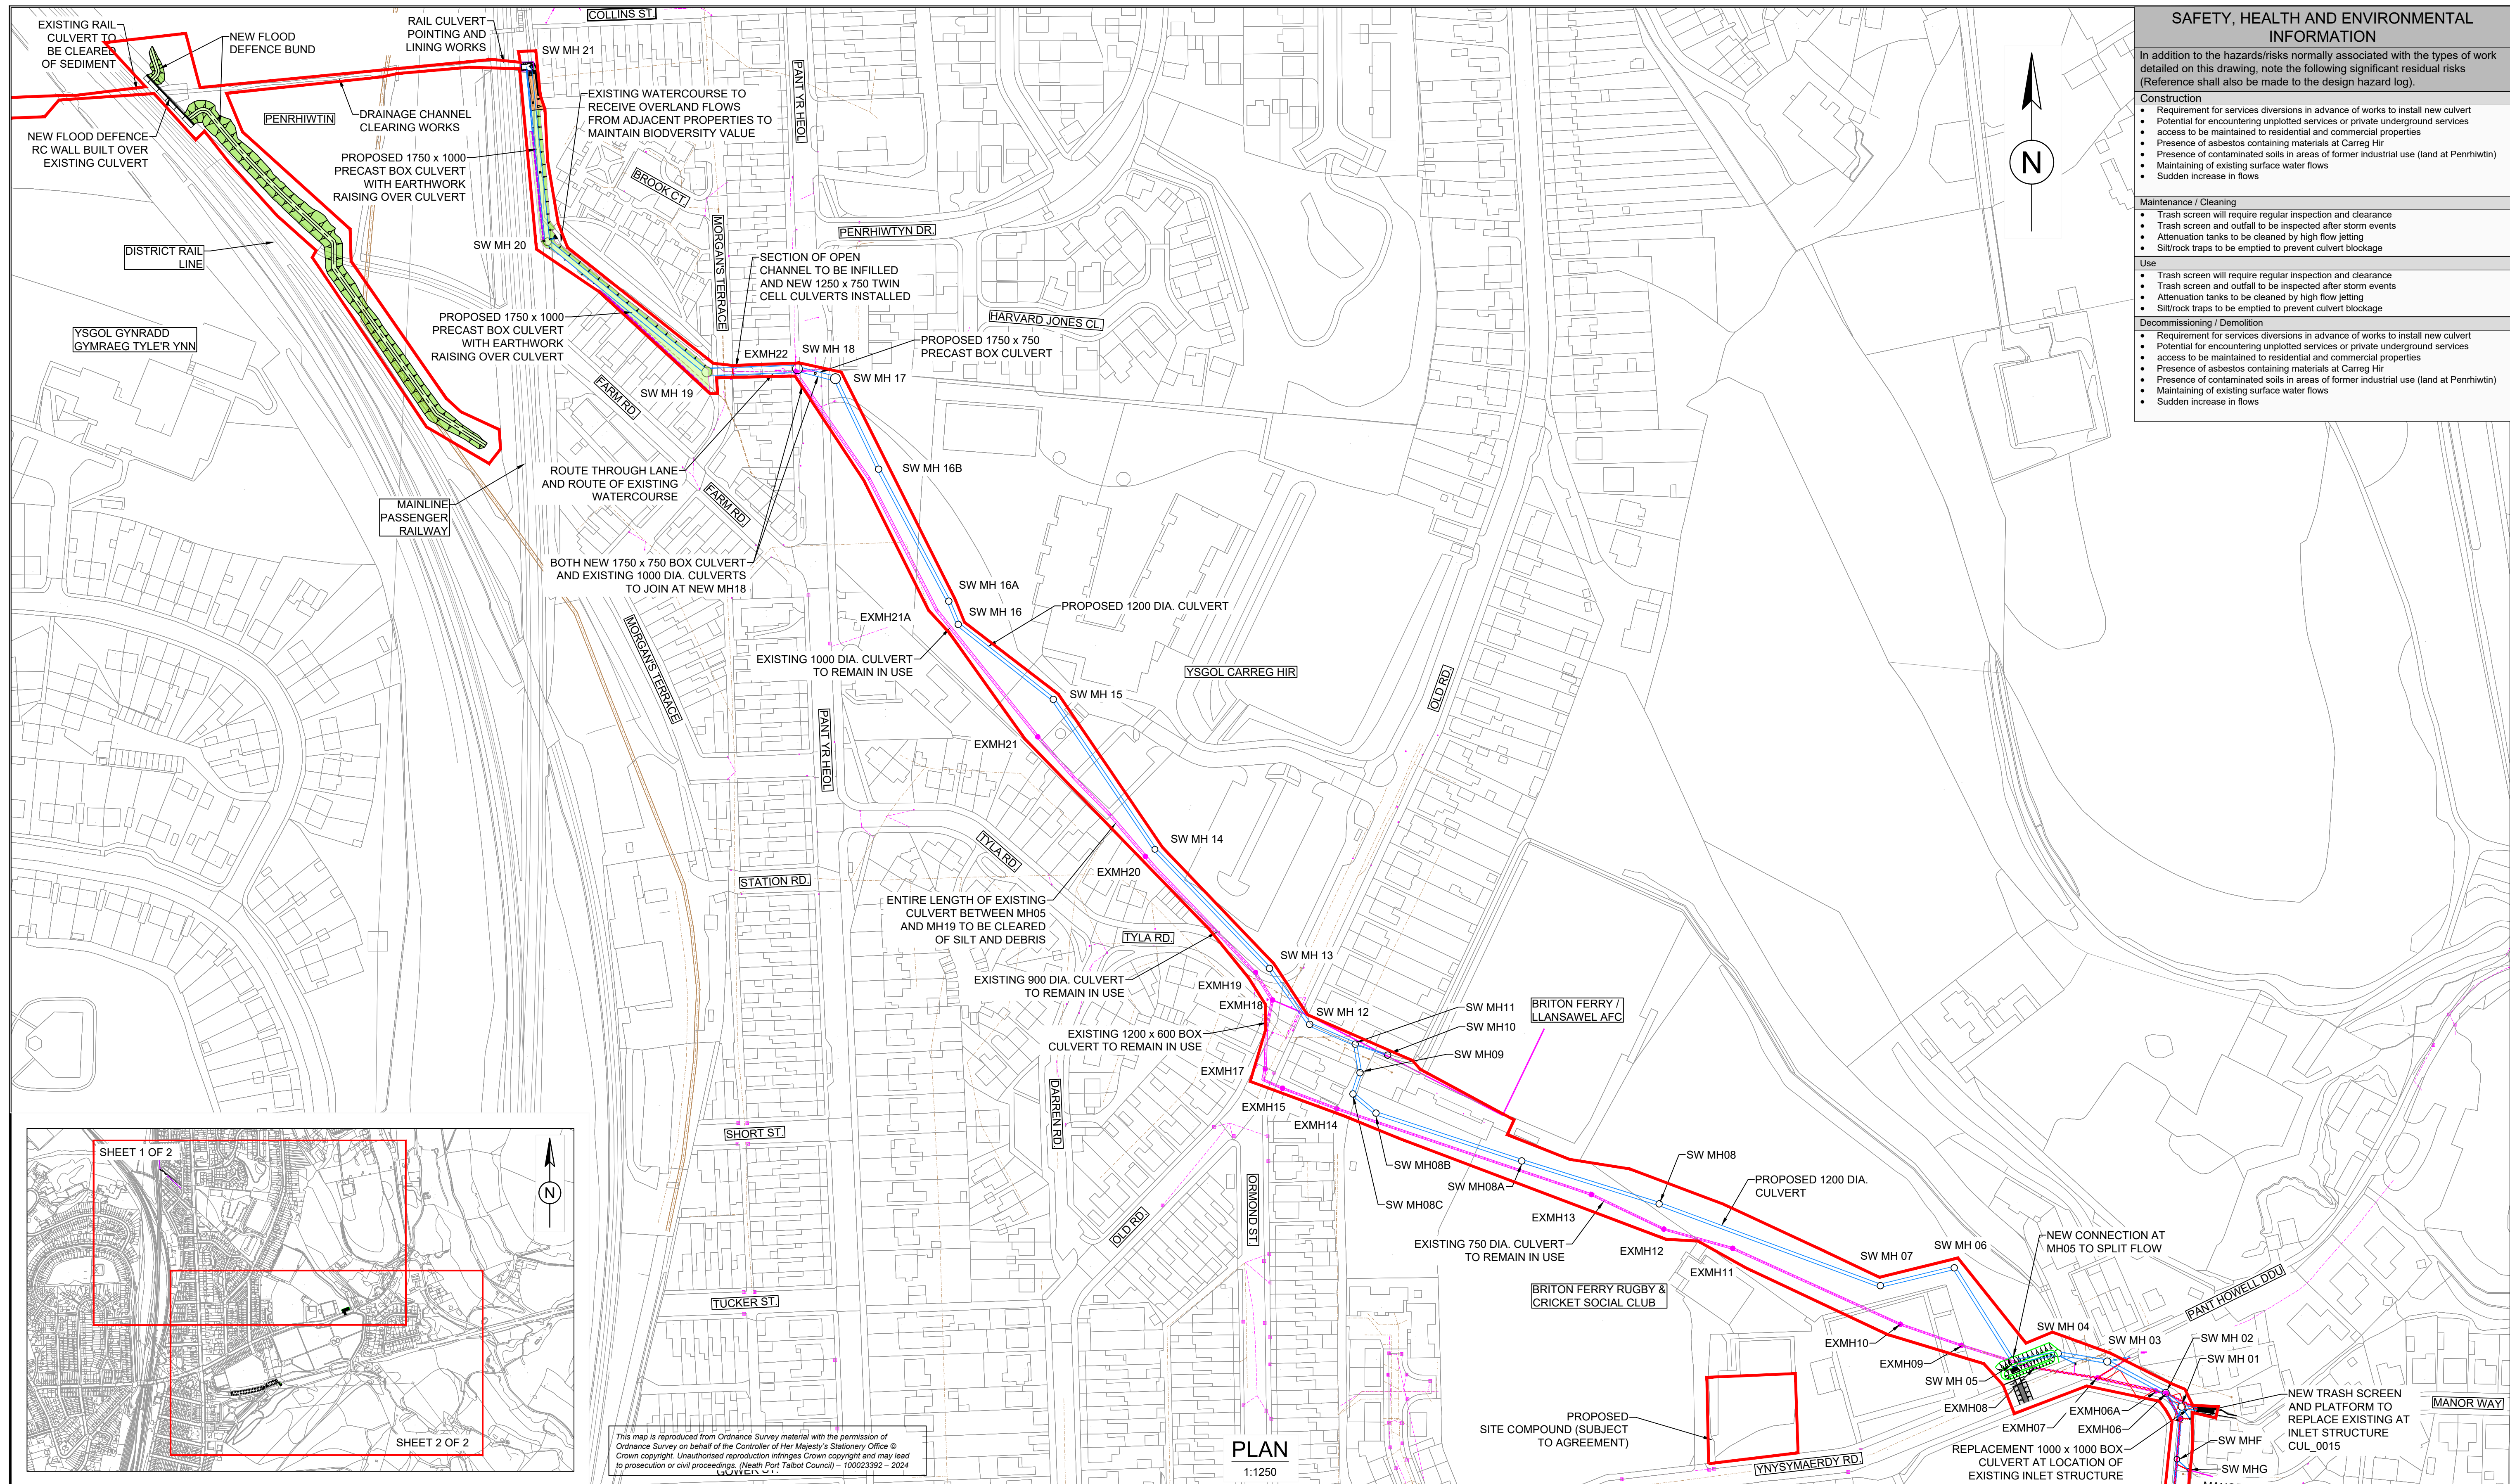

SAFETY, HEALTH AND ENVIRONMENTAL INFORMATION	
In addition to the hazards/risks normally associated with the types of work detailed on this drawing, note the following significant residual risks (Reference shall also be made to the design hazard log).	
Construction	- Requirement for services diversions in advance of works to install new culvert - Potential for encountering unplotted services or private underground services - access to be maintained to residential and commercial properties - Presence of asbestos containing materials at Carreg Hir - Presence of contaminated soils in areas of former industrial use (land at Penrhwtin) - Maintaining of existing surface water flows - Sudden increase in flows
Maintenance / Cleaning	- Trash screen will require regular inspection and clearance - Trash screen and outfall to be inspected after storm events - Attenuation tanks to be cleaned by high flow jetting - Silt/rock traps to be emptied to prevent culvert blockage
Use	- Trash screen will require regular inspection and clearance - Trash screen and outfall to be inspected after storm events - Attenuation tanks to be cleaned by high flow jetting - Silt/rock traps to be emptied to prevent culvert blockage
Decommissioning / Demolition	- Requirement for services diversions in advance of works to install new culvert - Potential for encountering unplotted services or private underground services - access to be maintained to residential and commercial properties - Presence of asbestos containing materials at Carreg Hir - Presence of contaminated soils in areas of former industrial use (land at Penrhwtin) - Maintaining of existing surface water flows - Sudden increase in flows

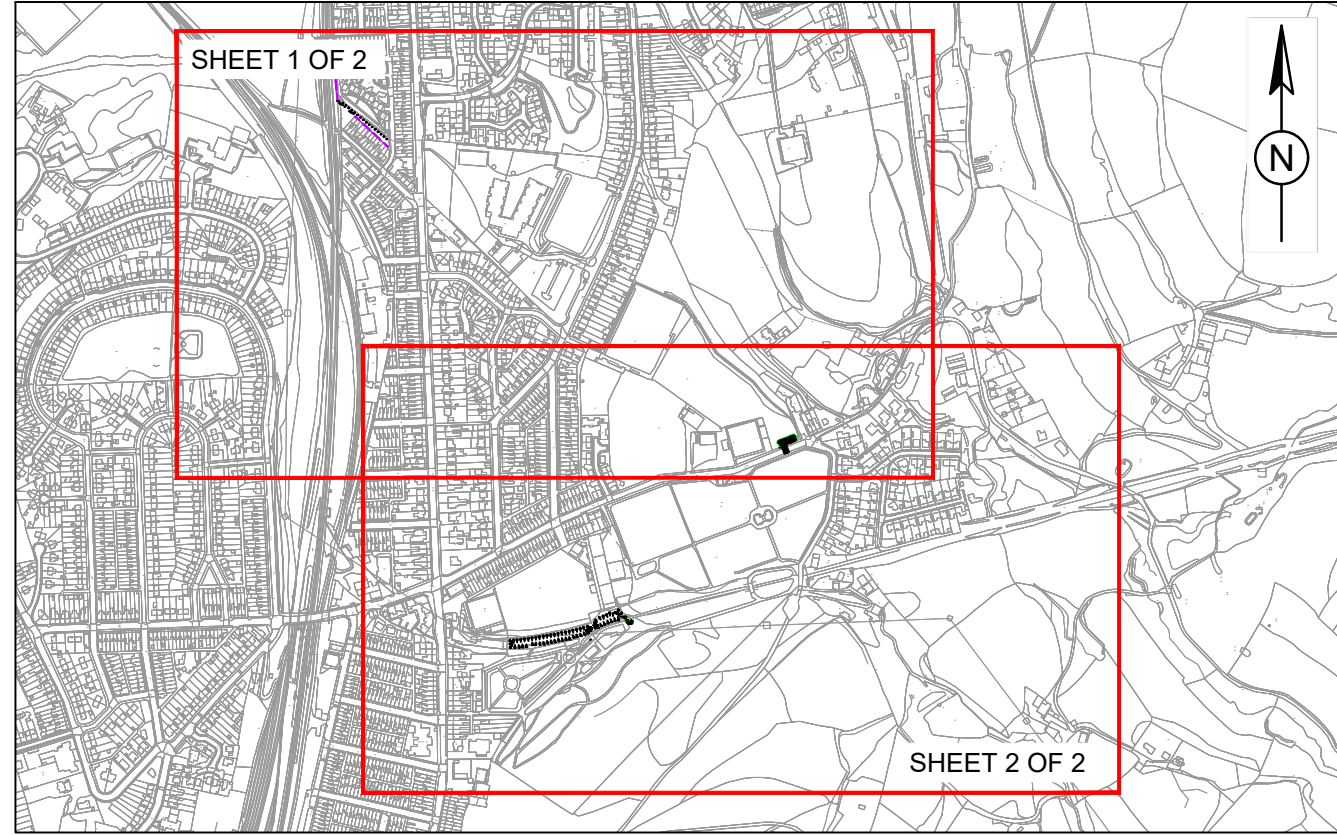

This map is reproduced from Ordnance Survey material with the permission of Ordnance Survey on behalf of the Controller of Her Majesty's Stationery Office © Crown copyright. Unauthorised reproduction infringes Crown copyright and may lead to prosecution or civil proceedings. (Neath Port Talbot Council) - 100023392 - 2024

NOTES

- ALL DIMENSIONS ARE IN MILLIMETRES UNLESS OTHERWISE NOTED.
- ALL LEVELS ARE IN METRES ABOVE ORDNANCE DATUM UNLESS OTHERWISE NOTED.

DRAINAGE SERVICES LEGEND

- Neath Port Talbot Borough Council - Drainage
- Neath Port Talbot Borough Council - Gully
- Dwr Cymru Welsh Water - Sewerage
- Dwr Cymru Welsh Water - Water

KEY

PLANNING BOUNDARY, BASED ON SITE ACCESS ROUTES AND SITE COMPOUND

PLAN
1:1250

Description						
Status	Revision	Drawn	Checked	Reviewed	Authorised	Issue Date
Description						
Status	Revision	Drawn	Checked	Reviewed	Authorised	Issue Date
Description						
Status	Revision	Drawn	Checked	Reviewed	Authorised	Issue Date
Description						
Status	Revision	Drawn	Checked	Reviewed	Authorised	Issue Date
Description						
For Planning						
Status	Revision	Drawn	Checked	Reviewed	Authorised	Issue Date
S6	P01	DJW	RC	RAM	---	26/05/2016