



DO NOT SCALE

100
0 10
Millimetres

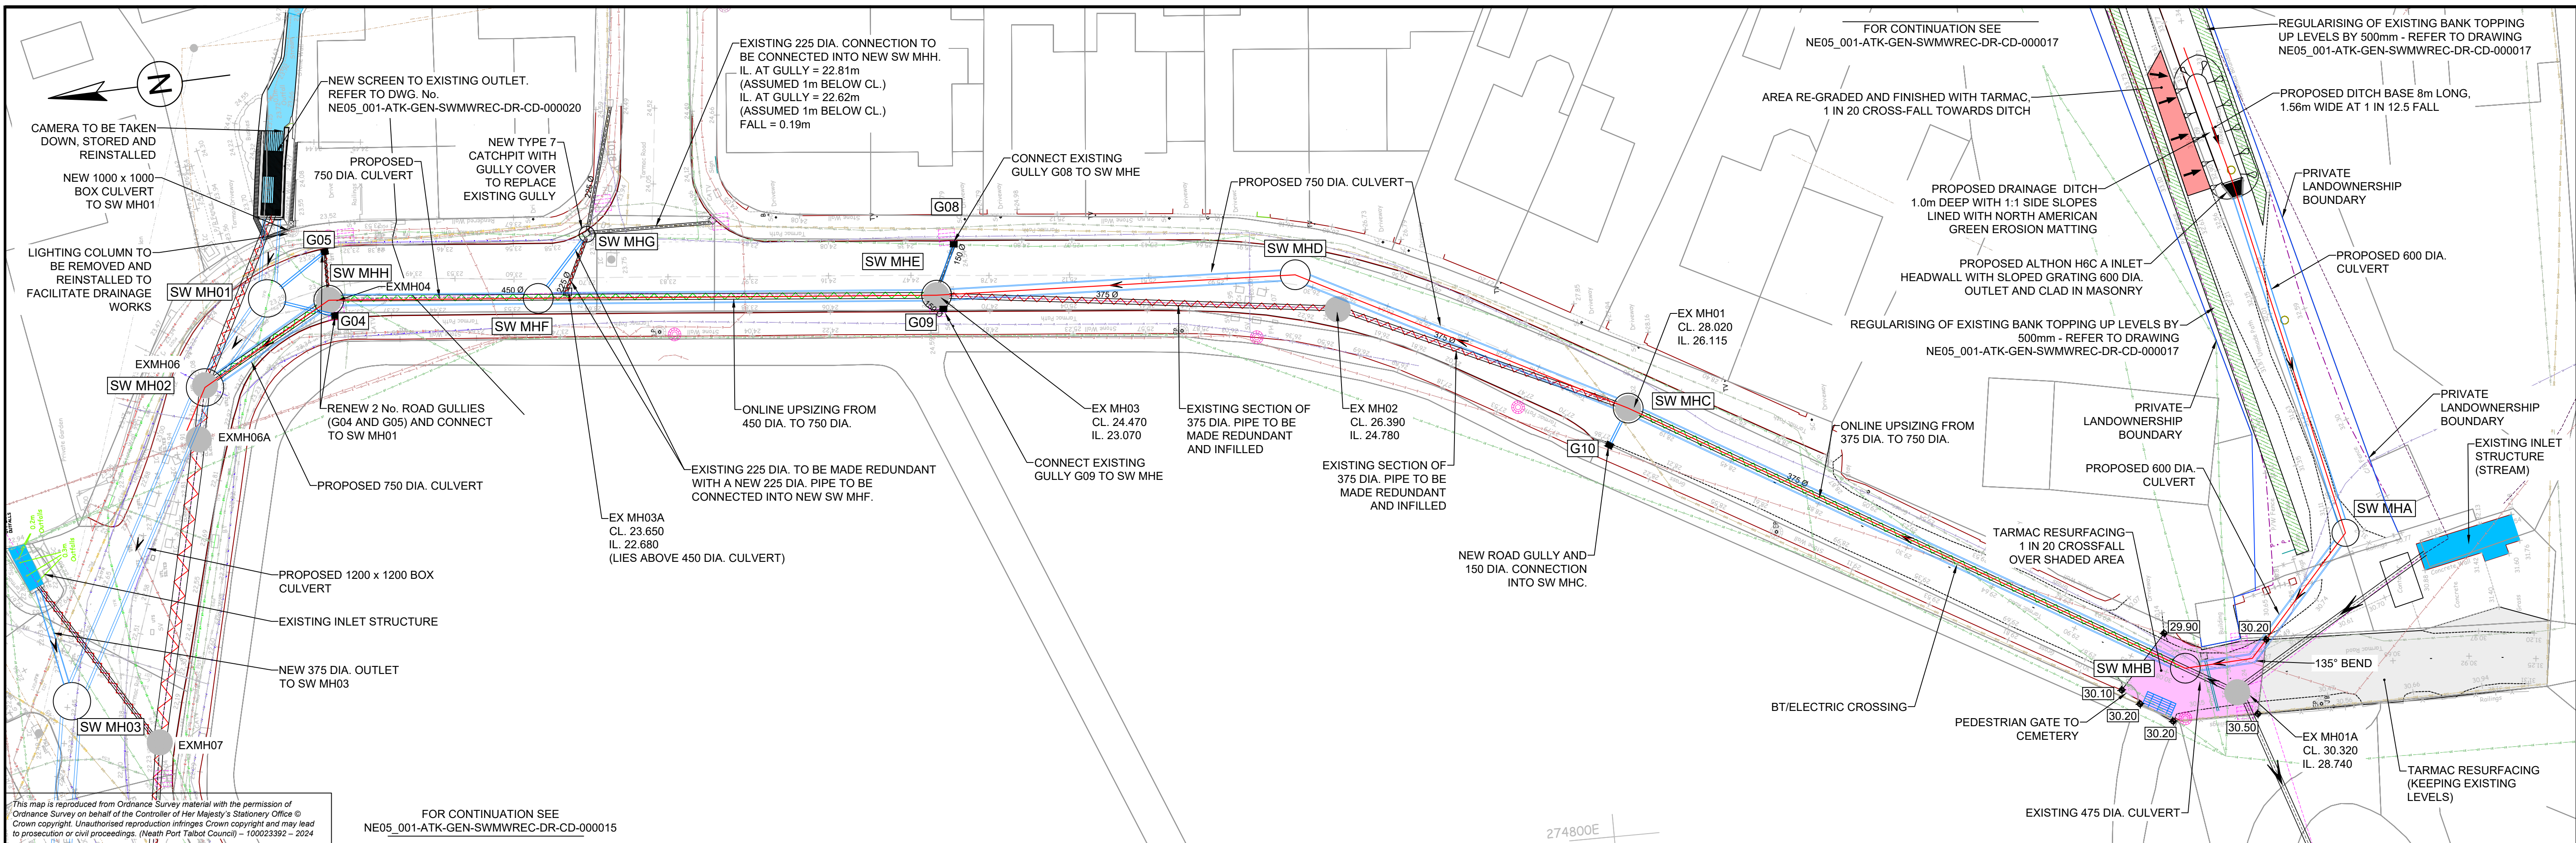

PLAN

1:250

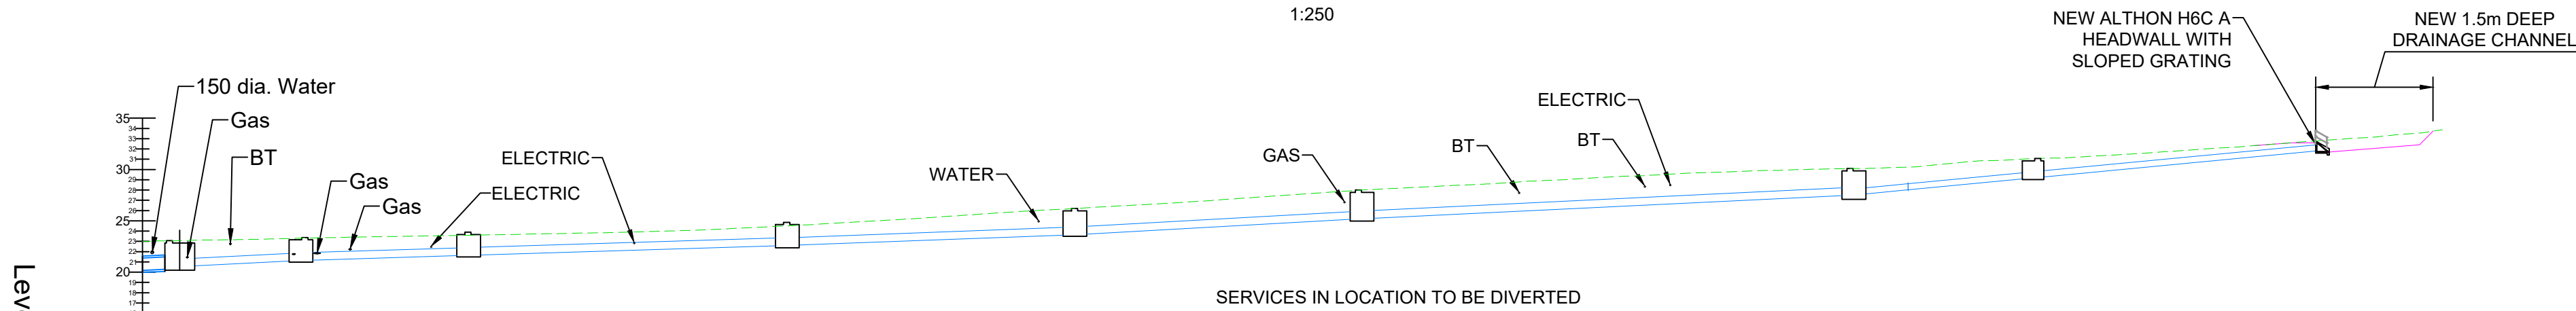

SERVICES IN LOCATION TO BE DIVERTED

Chainage	00.000		02.000	04.000	06.000	08.000	10.000	12.000	14.000	16.000	18.000	20.000	22.000	24.000	26.000	28.000	30.000	32.000	34.000	36.000	38.000	40.000	42.000	44.000	46.000	48.000	50.000	52.000	54.000	56.000	58.000	60.000	62.000	64.000	66.000	68.000	70.000	72.000	74.000	76.000	78.000	80.000	82.000	84.000	86.000	88.000	90.000	92.000	94.000	96.000	98.000	100.000	102.000	104.000	106.000	108.000	110.000	112.000	114.000	116.000	118.000	120.000	122.000	124.000	126.000	128.000	130.000	132.000	134.000	136.000	138.000	140.000	142.000	144.000	146.000	148.000	150.000	152.000	154.000	156.000	158.000	160.000	162.000	164.000	166.000	168.000	170.000	172.000	174.000	176.000	178.000	180.000	182.000	184.000	186.000	188.000	190.000	192.000	194.000	196.000	198.000	200.000	202.000	204.000	206.000	208.000	210.000	212.000	214.000	216.000	218.000	220.000	222.000	224.000	226.000	228.000	230.000	232.000	234.000	236.000	238.000	240.000	242.000	244.000	246.000	248.000	250.000	252.000	254.000	256.000	258.000	260.000	262.000	264.000	266.000	268.000	270.000	272.000	274.000	276.000	278.000	280.000	282.000	284.000	286.000	288.000	290.000	292.000	294.000	296.000	298.000	300.000	302.000	304.000	306.000	308.000	310.000	312.000	314.000	316.000	318.000	320.000	322.000	324.000	326.000	328.000	330.000	332.000	334.000	336.000	338.000	340.000	342.000	344.000	346.000	348.000	350.000	352.000	354.000	356.000	358.000	360.000	362.000	364.000	366.000	368.000	370.000	372.000	374.000	376.000	378.000	380.000	382.000	384.000	386.000	388.000	390.000	392.000	394.000	396.000	398.000	400.000	402.000	404.000	406.000	408.000	410.000	412.000	414.000	416.000	418.000	420.000	422.000	424.000	426.000	428.000	430.000	432.000	434.000	436.000	438.000	440.000	442.000	444.000	446.000	448.000	450.000	452.000	454.000	456.000	458.000	460.000	462.000	464.000	466.000	468.000	470.000	472.000	474.000	476.000	478.000	480.000	482.000	484.000	486.000	488.000	490.000	492.000	494.000	496.000	498.000	500.000	502.000	504.000	506.000	508.000	510.000	512.000	514.000	516.000	518.000	520.000	522.000	524.000	526.000	528.000	530.000	532.000	534.000	536.000	538.000	540.000	542.000	544.000	546.000	548.000	550.000	552.000	554.000	556.000	558.000	560.000	562.000	564.000	566.000	568.000	570.000	572.000	574.000	576.000	578.000	580.000	582.000	584.000	586.000	588.000	590.000	592.000	594.000	596.000	598.000	600.000	602.000	604.000	606.000	608.000	610.000	612.000	614.000	616.000	618.000	620.000	622.000	624.000	626.000	628.000	630.000	632.000	634.000	636.000	638.000	640.000	642.000	644.000	646.000	648.000	650.000	652.000	654.000	656.000	658.000	660.000	662.000	664.000	666.000	668.000	670.000	672.000	674.000	676.000	678.000	680.000	682.000	684.000	686.000	688.000	690.000	692.000	694.000	696.000	698.000	700.000	702.000	704.000	706.000	708.000	710.000	712.000	714.000	716.000	718.000	720.000	722.000	724.000	726.000	728.000	730.000	732.000	734.000	736.000	738.000	740.000	742.000	744.000	746.000	748.000	750.000	752.000	754.000	756.000	758.000	760.000	762.000	764.000	766.000	768.000	770.000	772.000	774.000	776.000	778.000	780.000	782.000	784.000	786.000	788.000	790.000	792.000	794.000	796.000	798.000	800.000	802.000	804.000	806.000	808.000	810.000	812.000	814.000	816.000	818.000	820.000	822.000	824.000	826.000	828.000	830.000	832.000	834.000	836.000	838.000	840.000	842.000	844.000	846.000	848.000	850.000	852.000	854.000	856.000	858.000	860.000	862.000	864.000	866.000	868.000	870.000	872.000	874.000	876.000	878.000	880.000	882.000	884.000	886.000	888.000	890.000	892.000	894.000	896.000	898.000	900.000	902.000	904.000	906.000	908.000	910.000	912.000	914.000	916.000	918.000	920.000	922.000	924.000	926.000	928.000	930.000	932.000	934.000	936.000	938.000	940.000	942.000	944.000	946.000	948.000	950.000	952.000	954.000	956.000	958.000	960.000	962.000	964.000	966.000	968.000	970.000	972.000	974.000	976.000	978.000	980.000	982.000	984.000	986.000	988.000	990.000	992.000	994.000	996.000	998.000	1000.000	
Existing Levels	22.985		23.045	23.068	23.132	23.150	23.150	23.223	23.268	23.322	23.360	23.401	23.439	23.470	23.502	23.532	23.563	23.593	23.622	23.652	23.677	23.680	23.748	23.784	23.820	42.648	42.684</