


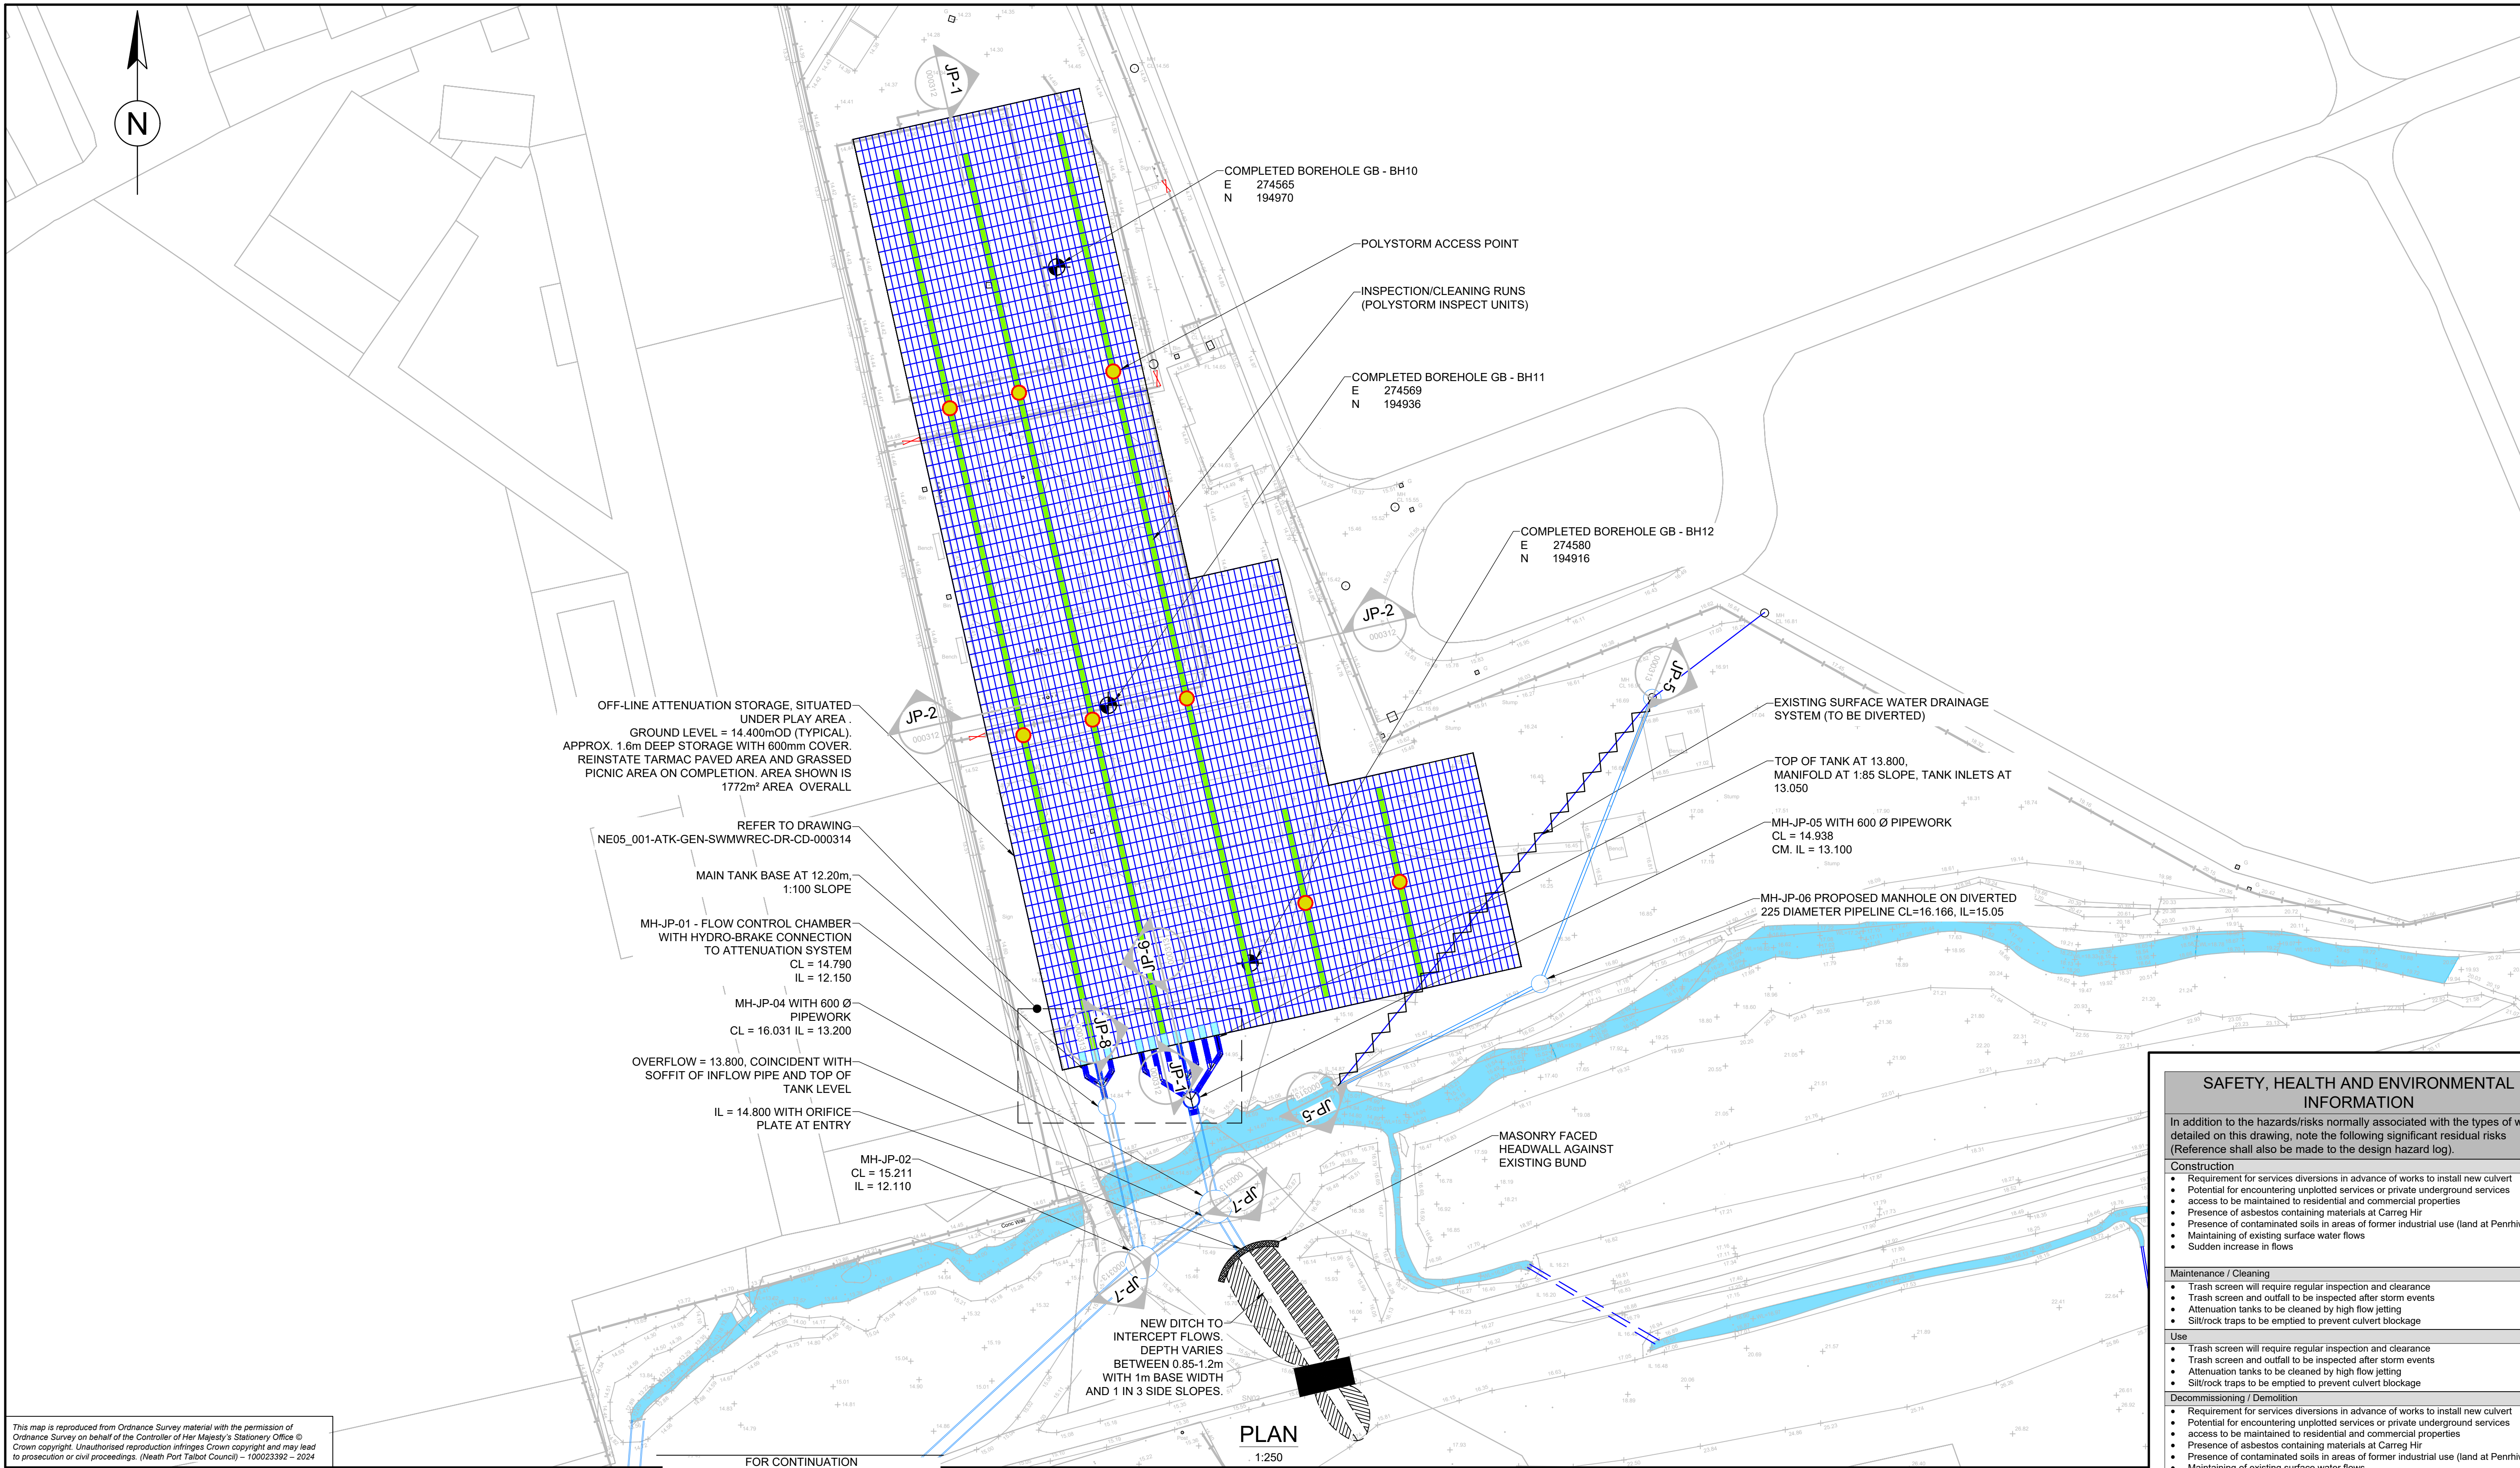

SAFETY, HEALTH AND ENVIRONMENTAL INFORMATION	
In addition to the hazards/risks normally associated with the types of work detailed on this drawing, note the following significant residual risks (Reference shall also be made to the design hazard log).	
Construction - Requirement for services diversions in advance of works to install new culvert - Potential for encountering unplotted services or private underground services - access to be maintained to residential and commercial properties - Presence of asbestos containing materials at Carreg Hir - Presence of contaminated soils in areas of former industrial use (land at Penrhiwin) - Maintaining of existing surface water flows - Sudden increase in flows	
Maintenance / Cleaning - Trash screen will require regular inspection and clearance - Trash screen and outfall to be inspected after storm events - Attenuation tanks to be cleaned by high flow jetting - Silt/rock traps to be emptied to prevent culvert blockage	
Use - Trash screen will require regular inspection and clearance - Trash screen and outfall to be inspected after storm events - Attenuation tanks to be cleaned by high flow jetting - Silt/rock traps to be emptied to prevent culvert blockage	
Decommissioning / Demolition - Requirement for services diversions in advance of works to install new culvert - Potential for encountering unplotted services or private underground services - access to be maintained to residential and commercial properties - Presence of asbestos containing materials at Carreg Hir - Presence of contaminated soils in areas of former industrial use (land at Penrhiwin) - Maintaining of existing surface water flows - Sudden increase in flows	

NOTES

- ALL DIMENSIONS ARE IN MILLIMETRES UNLESS OTHERWISE NOTED.
- ALL LEVELS ARE IN METRES ABOVE ORDNANCE DATUM UNLESS OTHERWISE NOTED.

Description						
Status	Revision	Drawn	Checked	Reviewed	Authorised	Issue Date
Description						
Status	Revision	Drawn	Checked	Reviewed	Authorised	Issue Date
Description						
Status	Revision	Drawn	Checked	Reviewed	Authorised	Issue Date
Description						
Status	Revision	Drawn	Checked	Reviewed	Authorised	Issue Date
S6	P01	DJW	RC	RAM	---	26/05/26

Drawing Suitability		Status	Project Title
FOR PLANNING		S6	GRANDISON BROOK
AtkinsRéalis		Drawing Title	
West Glamorgan House 12 Orchard Street Swansea West Glamorgan SA1 5AD Tel: +44 (0)1792 641172 Fax: +44 (0)1792 472019 www.atkinsglobal.com		JERSEY PARK BELOW GROUND ATTENUATION SHEET 1 OF 2	
Copyright © AtkinsRéalis (2025)		Client	
Neath Port Talbot County Borough Council		Drawing Number Project NE05_001 - ATK - GEN - SWMWREC - DR - CD - 000310	
Original Size: A1		Scale: 1:250	Project Ref. No.: 5192793
		Sheet: 1 of 2	Rev: P01