




LOCATION PLAN 1 : 1250

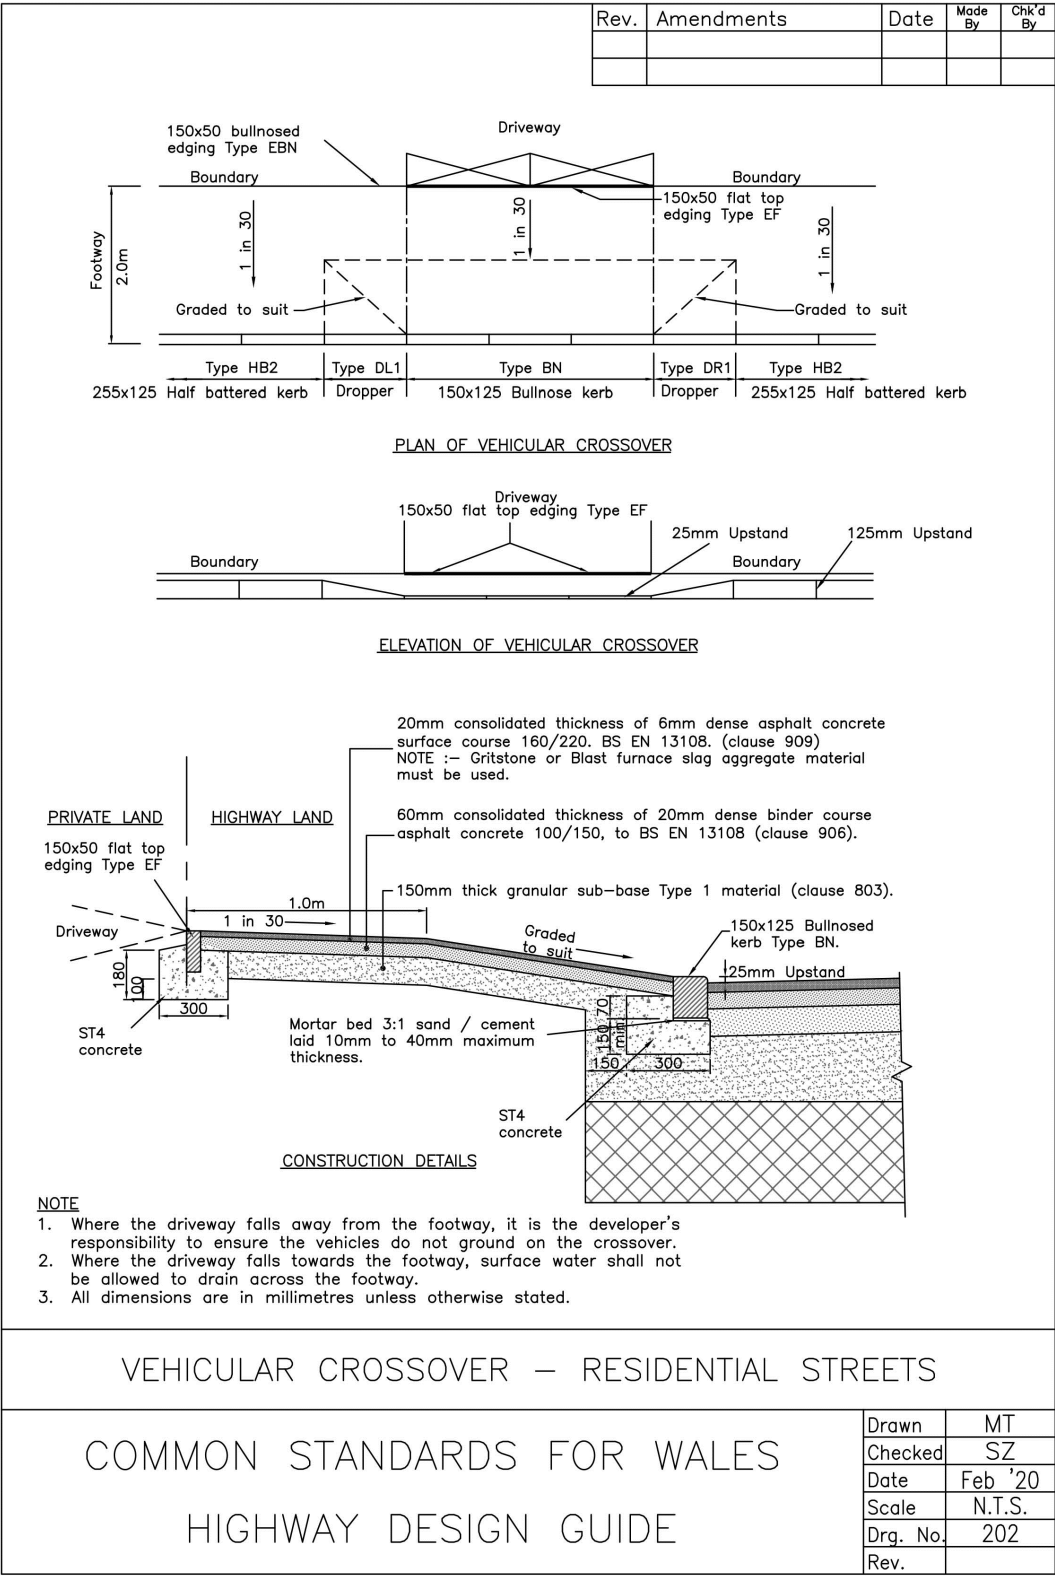

NPT COUNCIL STANDARD DETAIL n.t.s