

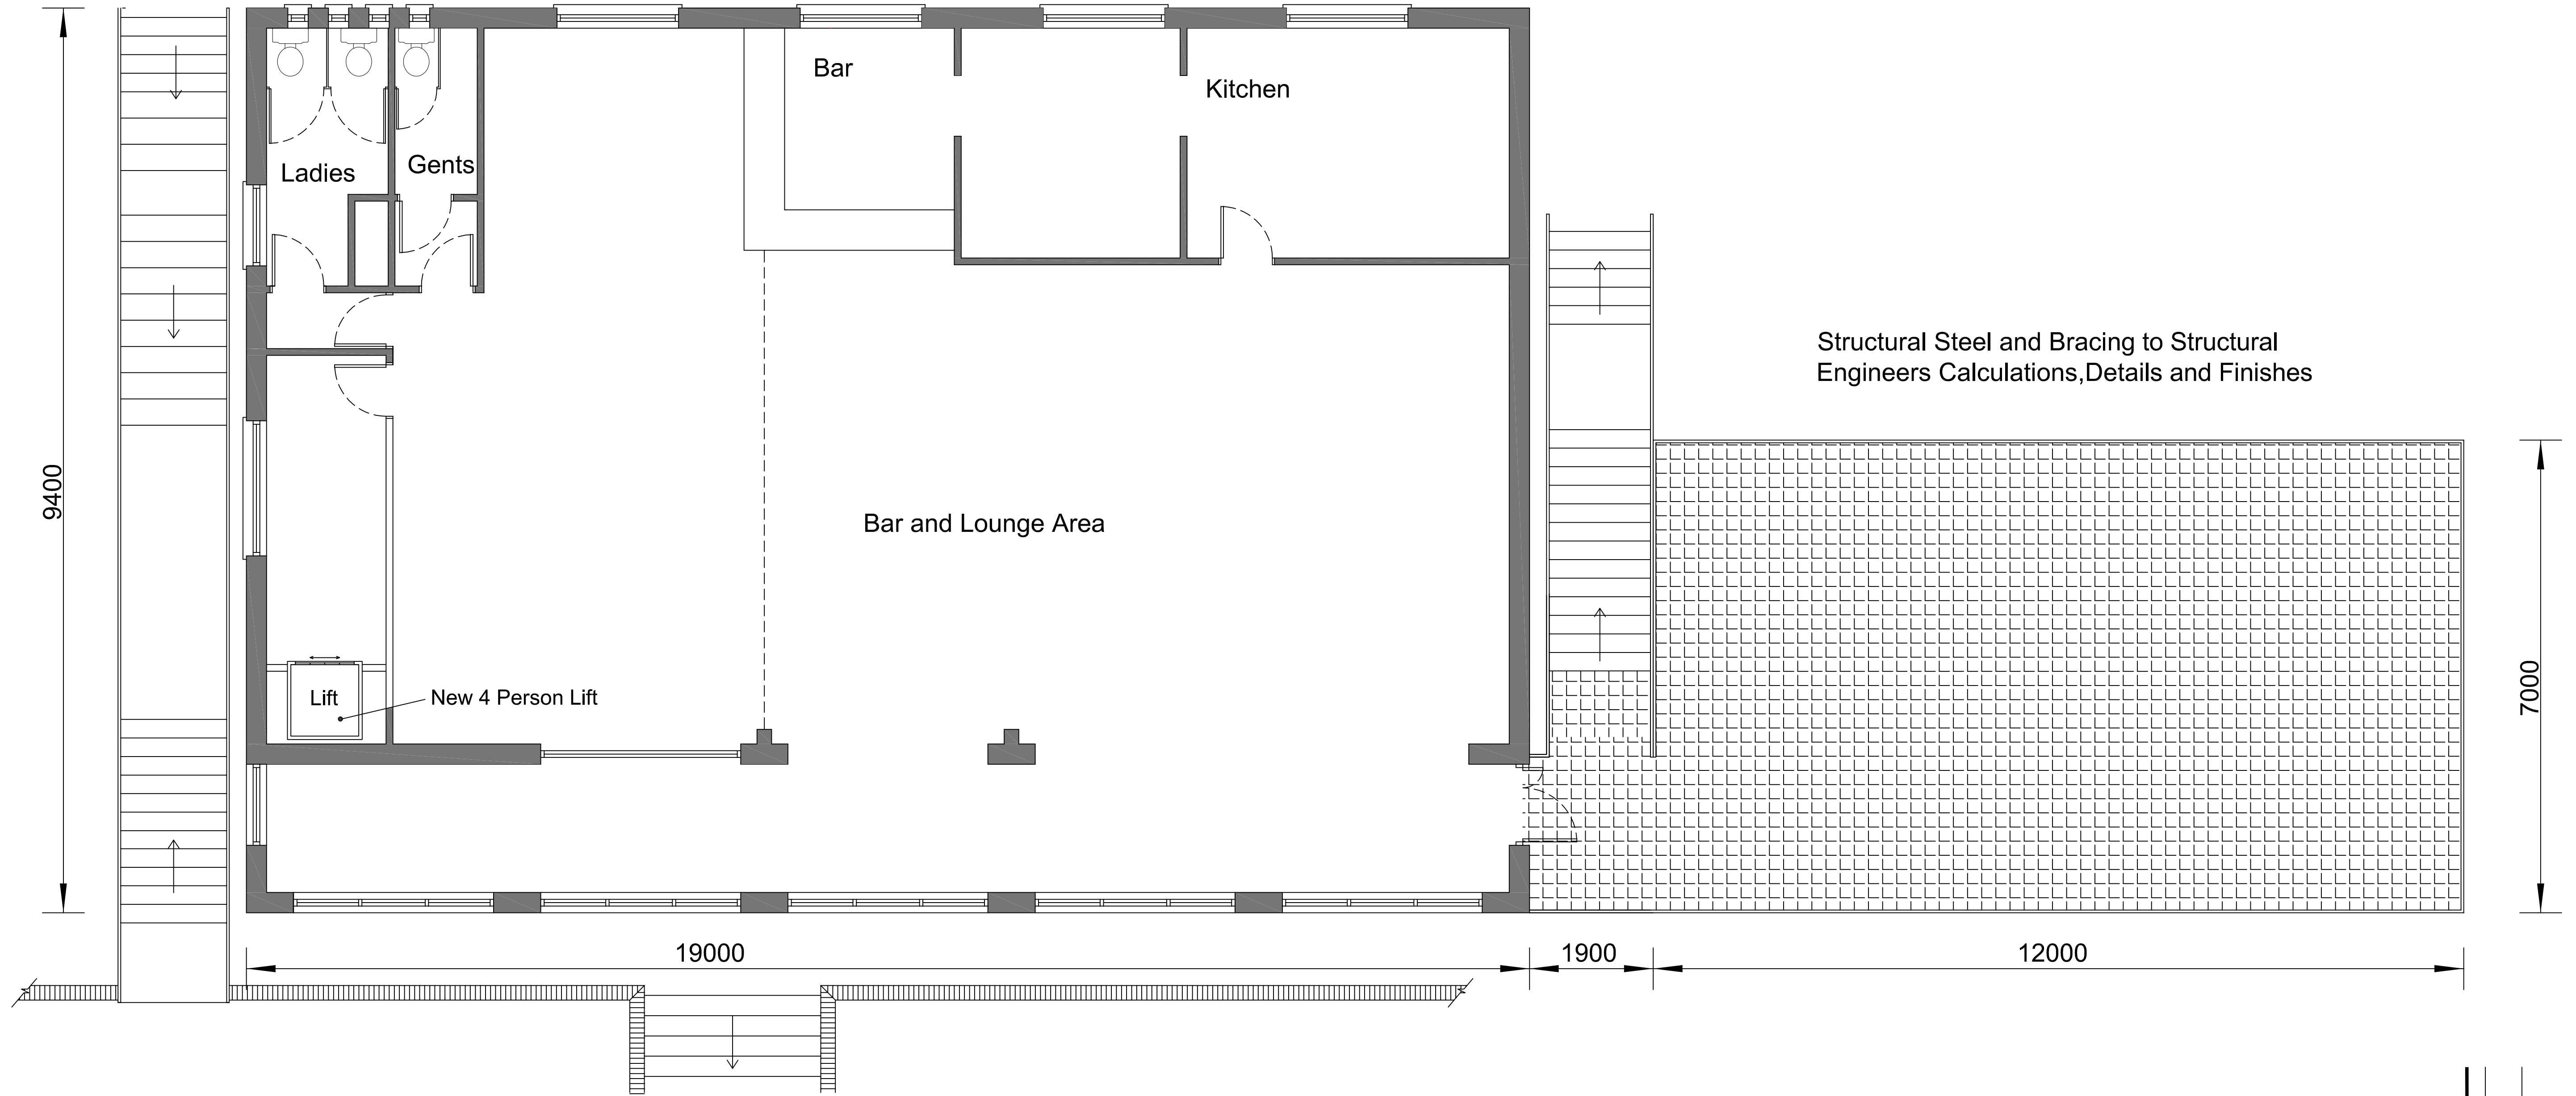


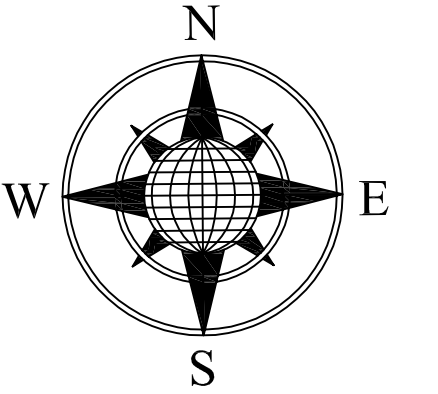

Proposed First Floor

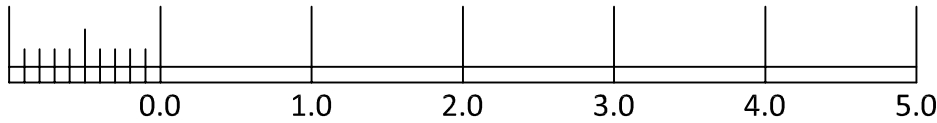

REV	DATE	REVISION	INITIALS
PROJECT TITLE:			
Bryncoch Rugby Club Ty Llwd Road Bryncoch Neath. SA10 7DQ			
DRAWING TITLE:			
Proposed First Floor Layout			
STATUS:			
Planning Application Drawing			
DATE:	DRAWN BY:		CHECKED BY:
July 2026	SJL		
SCALE:	PAPER SIZE:	JOB NUMBER:	
1:50	A1	BRC01	
DRAWING NUMBER:			REVISION
RC/006			