

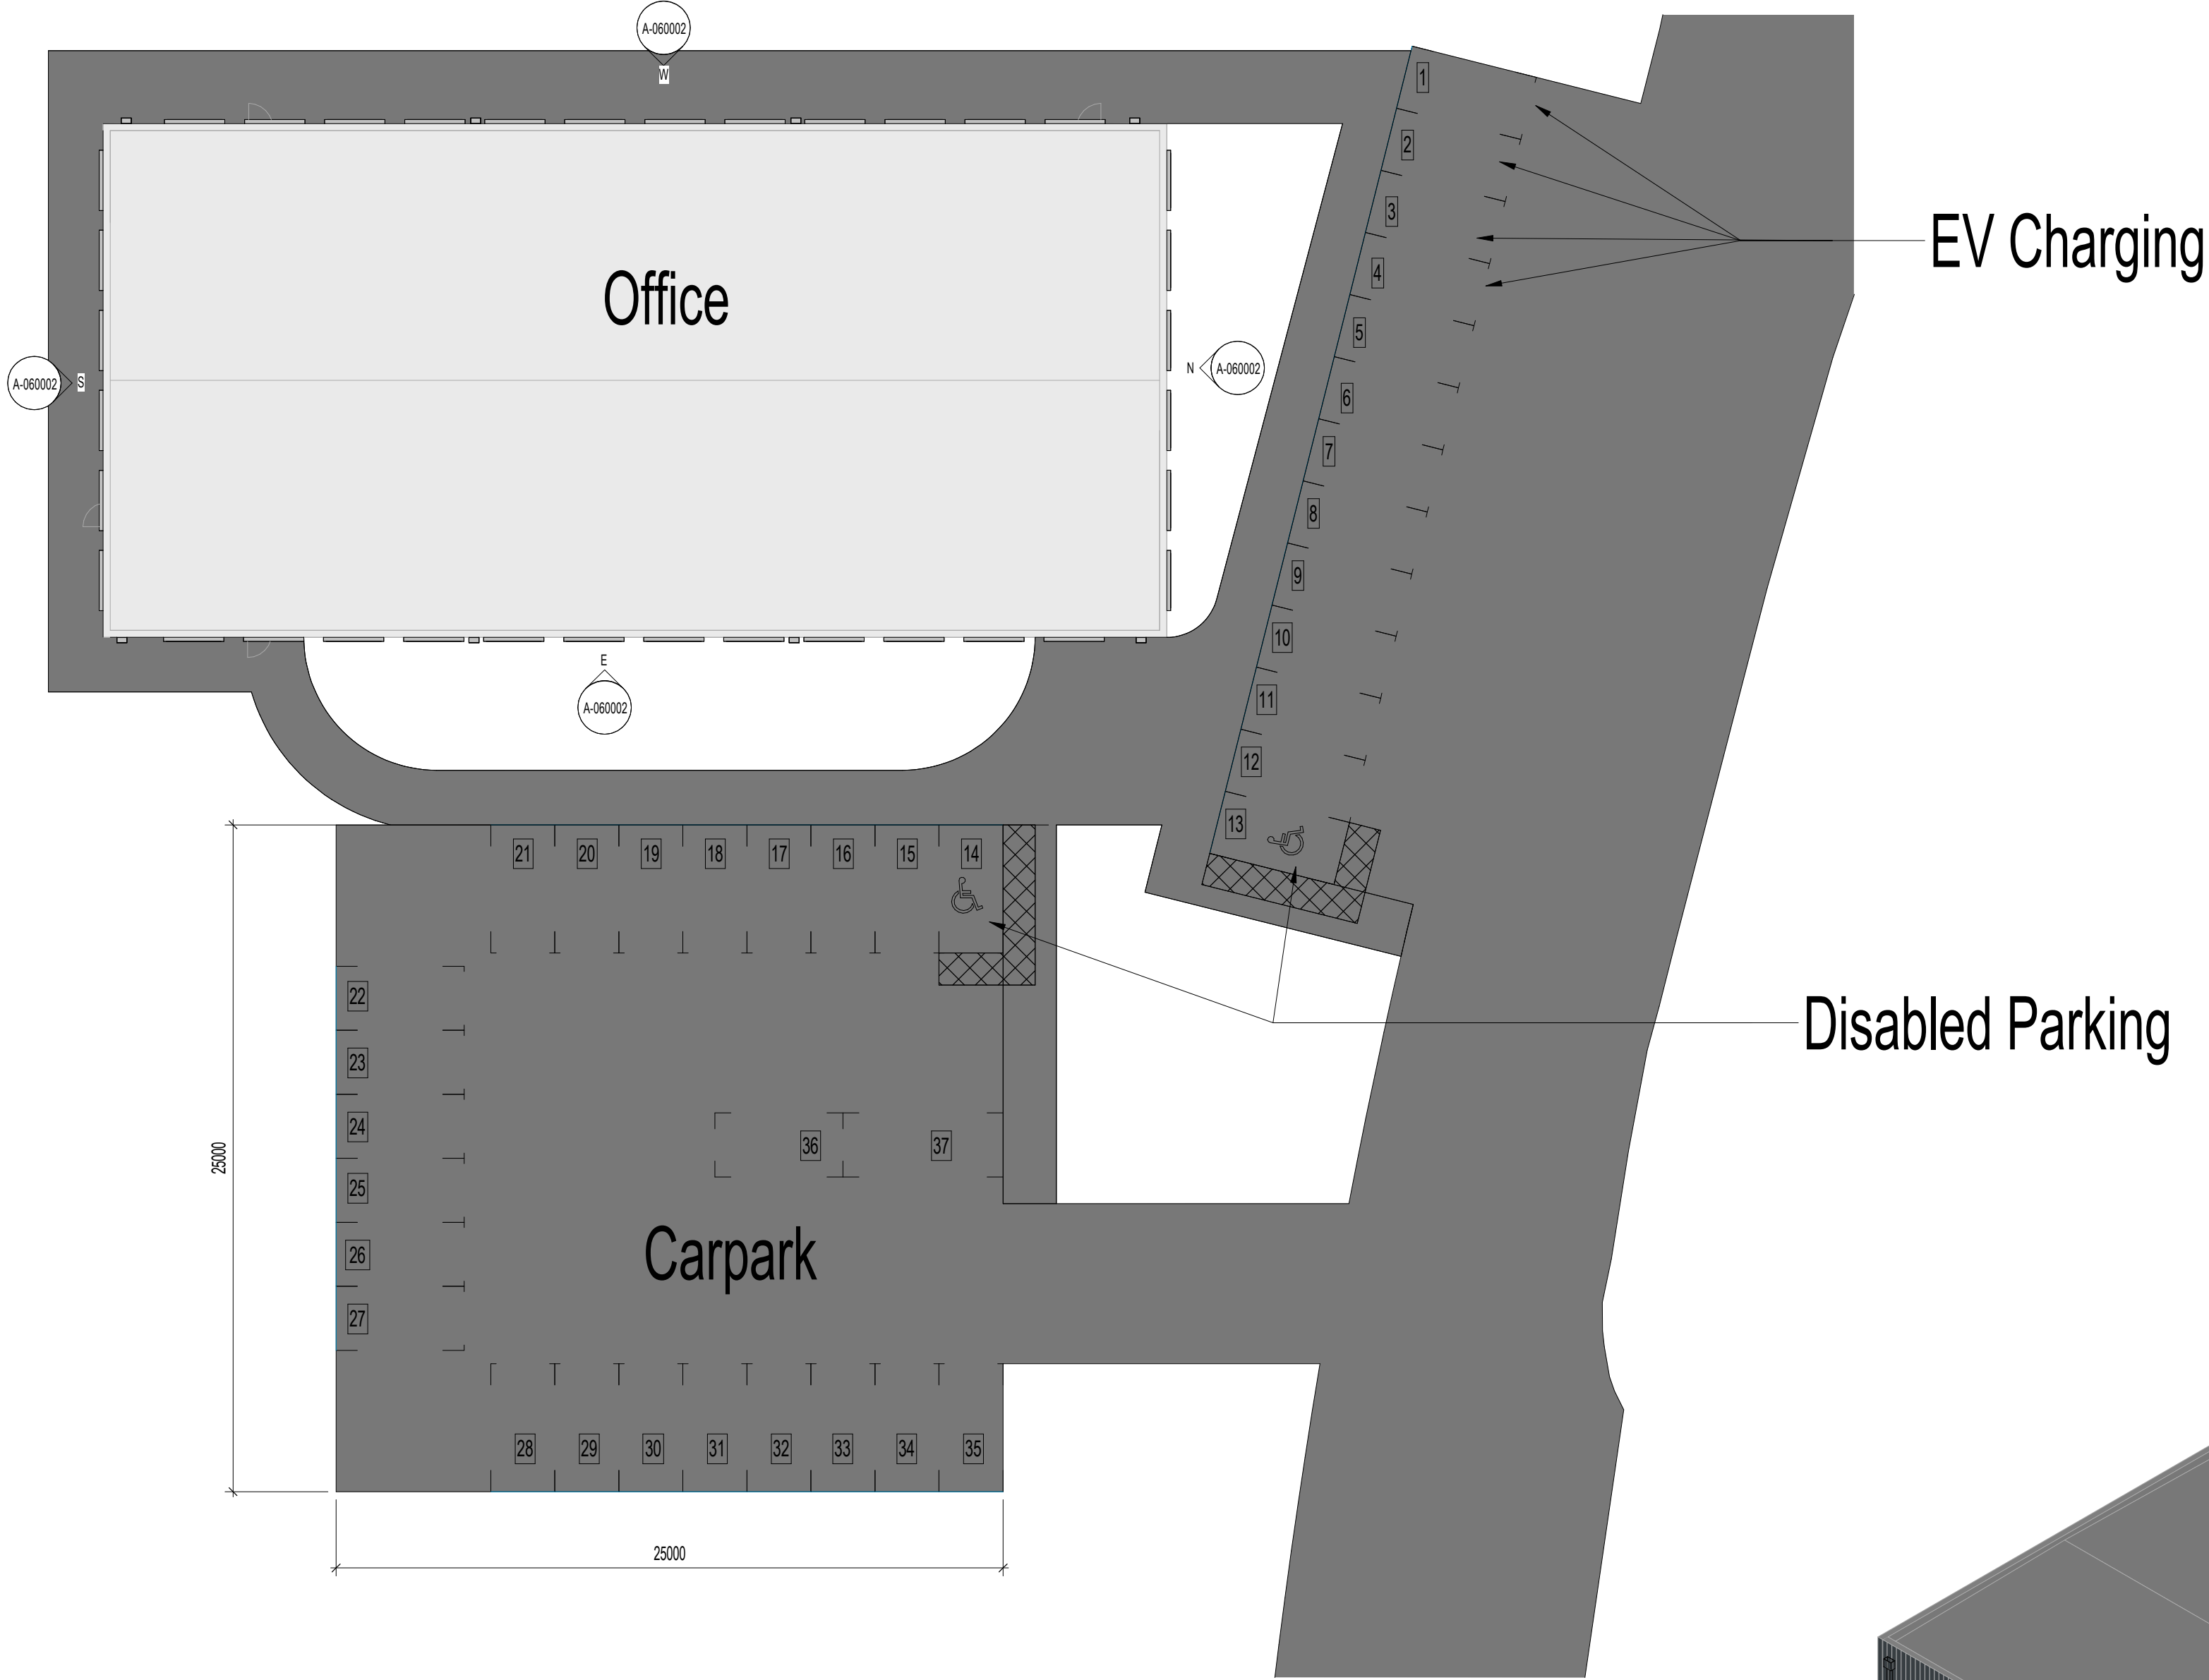


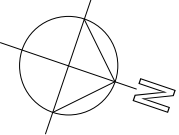

Area 25_Carpark
1 : 200

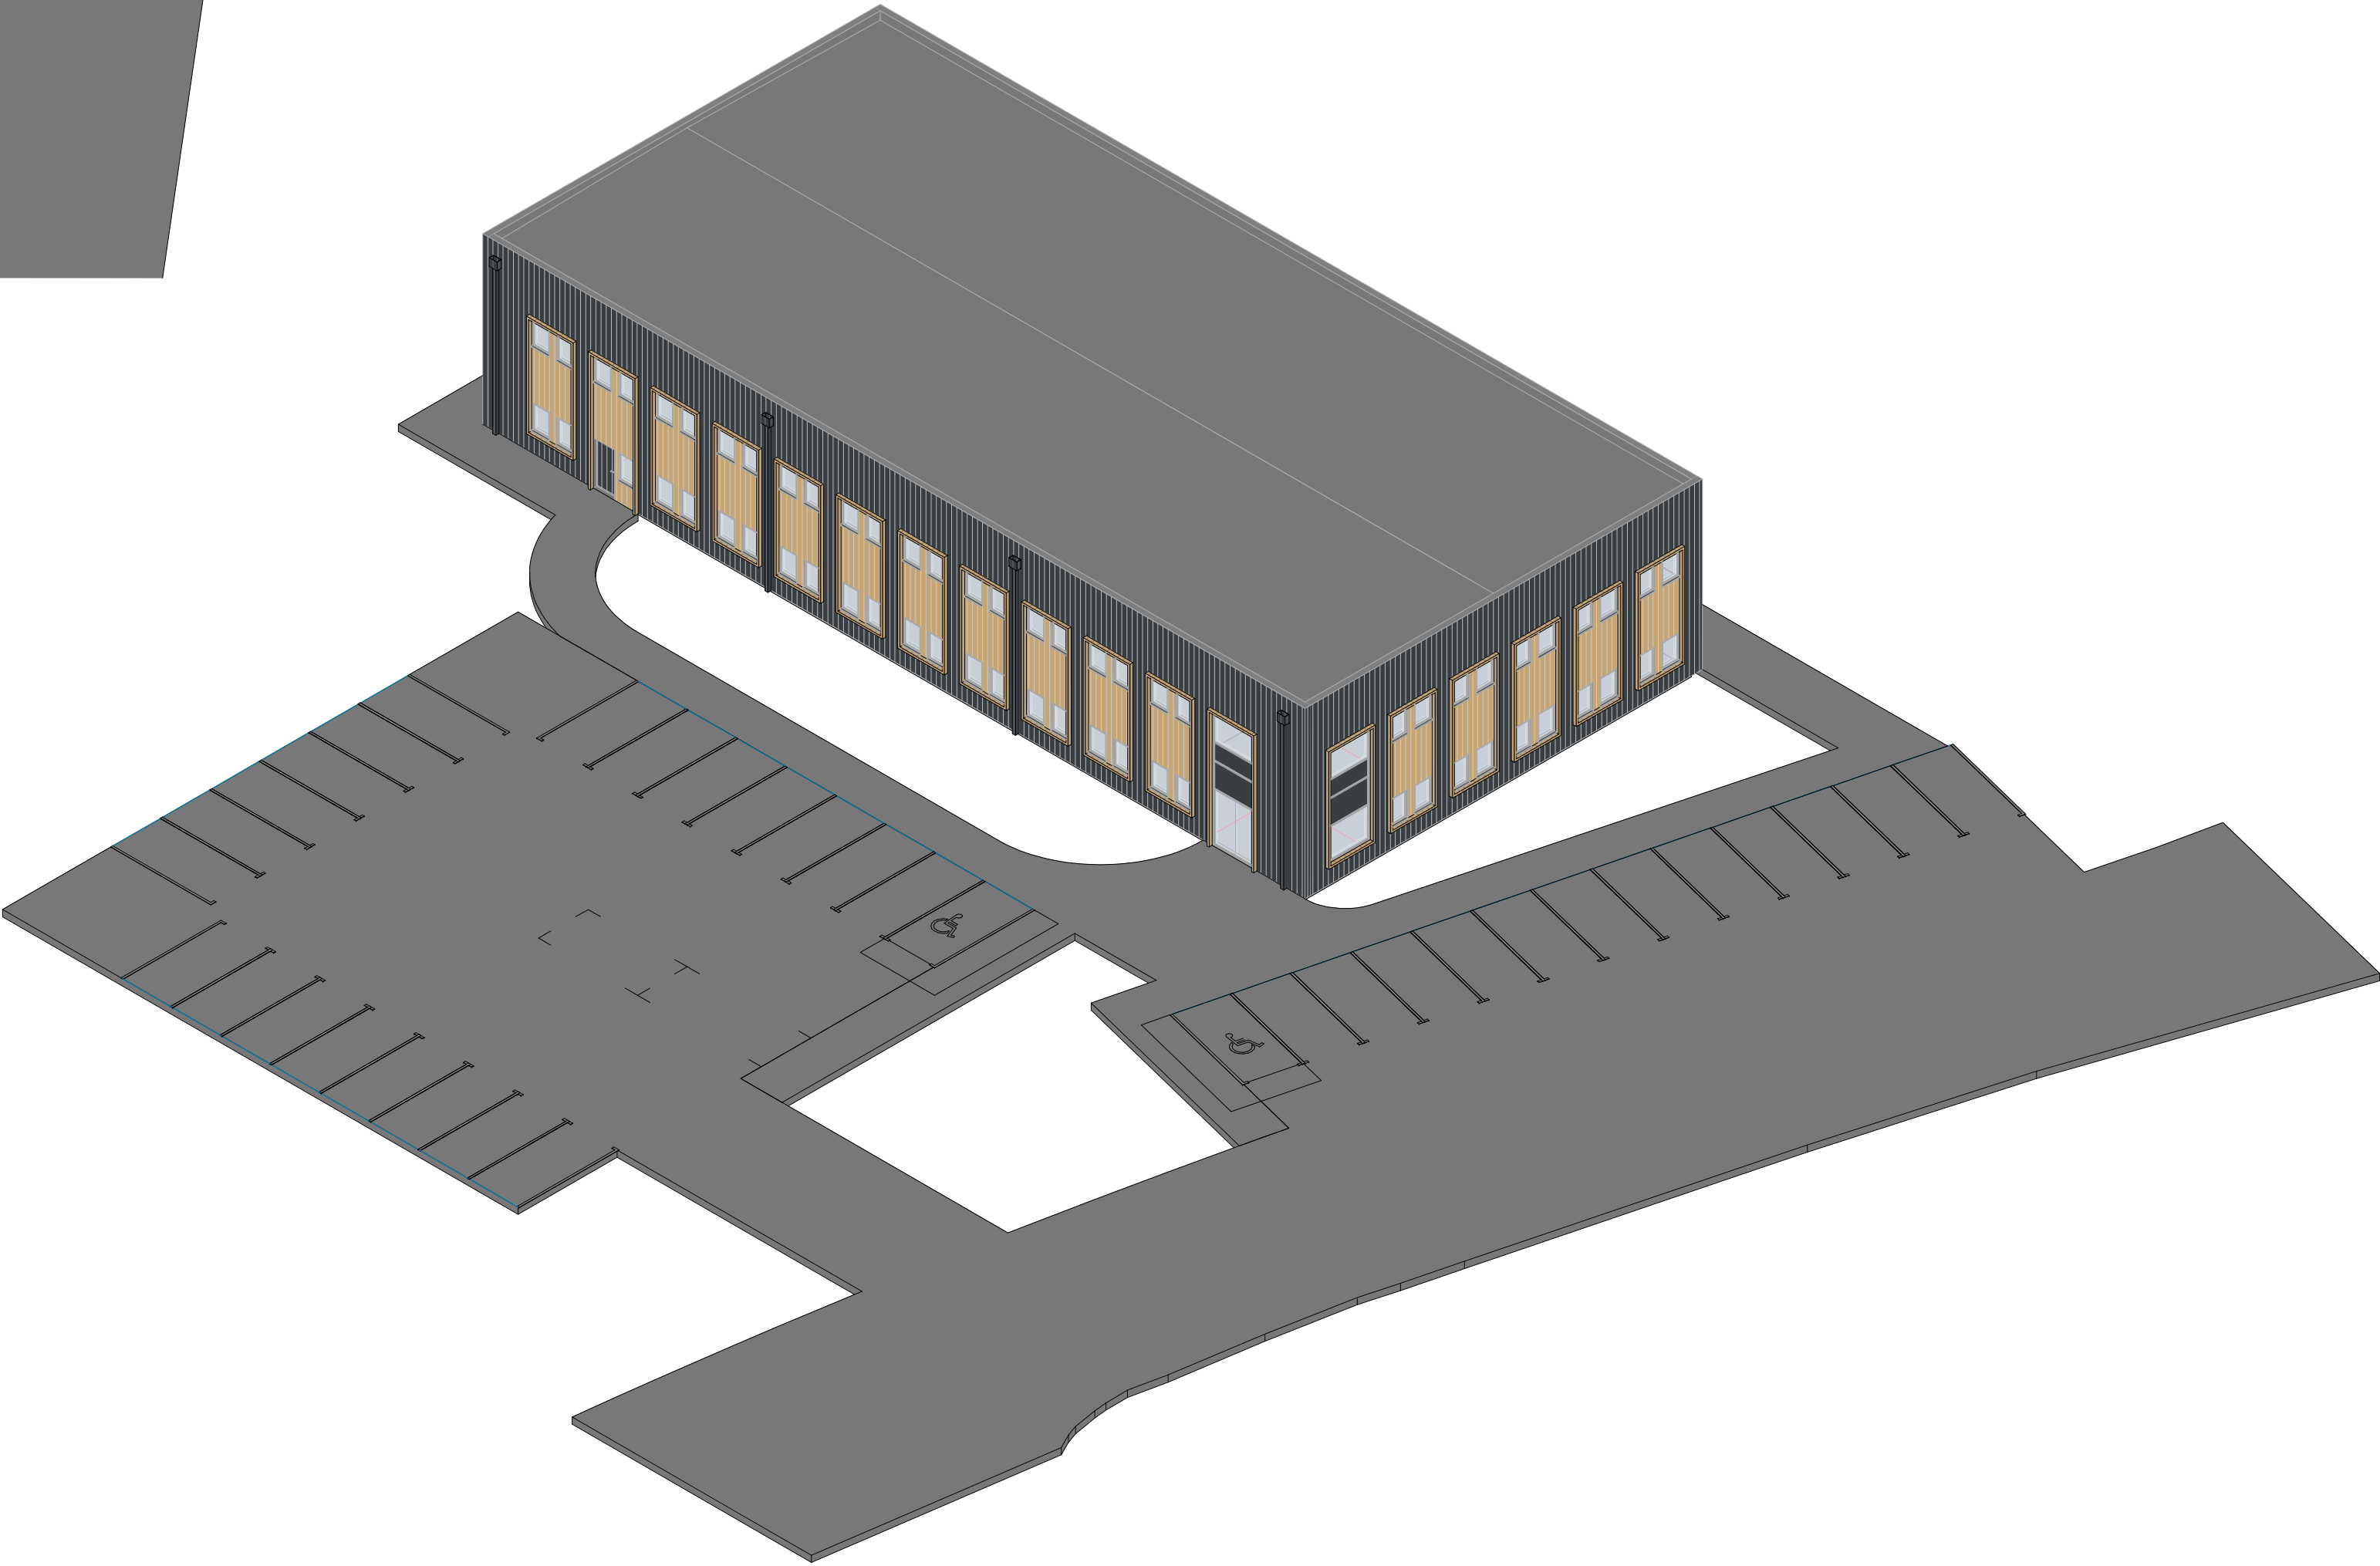


Area 25 - Car Park - 3D View

Construction (Design and Management) Regulations
Design risk assessments are carried out throughout the design stage of this project in accordance with company procedures and manuals. Where reasonably possible all areas of risk applicable to design and end use of the construction have been identified and then eliminated, mitigated or recorded as a residual risk. Note that general risks of which a competent designer or contractor should be aware are not included. This drawing is to be used in conjunction with the Pre-construction Information and all related documents prepared in accordance with the current Construction (Design and Management) Regulations 2015 and all applicable Health and Safety legislation as currently amended.

Parking Space Schedule		
Space No.	Disabled	EV Charge
1	x	✓
2	x	✓
3	x	✓
4	x	✓
5	x	x
6	x	x
7	x	x
8	x	x
9	x	x
10	x	x
11	x	x
12	x	x
13	✓	x
14	✓	x
15	x	x
16	x	x
17	x	x
18	x	x
19	x	x
20	x	x
21	x	x
22	x	x
23	x	x
24	x	x
25	x	x
26	x	x
27	x	x
28	x	x
29	x	x
30	x	x
31	x	x
32	x	x
33	x	x
34	x	x
35	x	x
36	x	x
37	x	x
Totals	37	2 4

P02	Car Park updated	17/07/2026
P01	Updates following Comments	23/06/2026
P00	Initial Issue	05/06/2026
REV. DESCRIPTION (DRAWN BY) CHECKED BY APPROVED BY DATE		
RIBA PLAN OF WORK WORKSTAGE LEVEL OF MODEL DEFINITION (LoD)		
Stage 3 - Spatial Coordination LoD 3 - Approximate Model		
PURPOSE OF ISSUE - SUITABLE FOR ... STATUS or SUITABILITY		
Planning Submission Status S2 - Delivery Team Information		

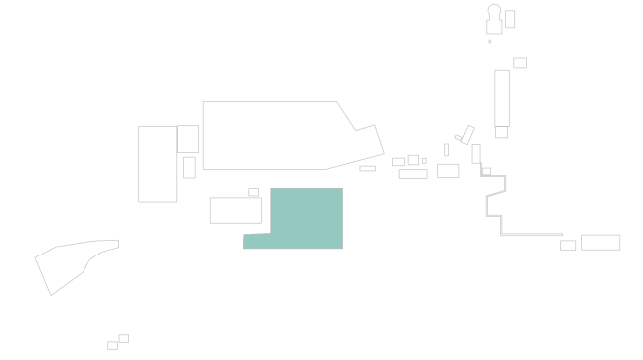

CARDIFF 029 2052 8140
LONDON 0207 138 3560
WREXHAM 01978 357 887
www.lawray.co.uk
CLIENT
Tata Steel UK Ltd.

PROJECT TITLE
EAF PROJECT, PORT TALBOT

DRAWING TITLE
Area 25 Proposed GA - Car Park

PROJECT No 20007 SCALE @ A1 1 : 200

DRAWING No	1100	Project	Originator	Volume	Level	Type	Role	Number	REVISION
1851702.007	1950	Project	Originator	Functional	Spatial	Form	Discipline	Number	
4423101.6	1851702.007	1950	Project	Originator	Functional	Spatial	Form	Discipline	Number
1851702.007	1950	Project	Originator	Functional	Spatial	Form	Discipline	Number	

EAF-LAW-25-X-DR-A-060004 P02
Any discrepancy or query concerning this drawing should be referred to the Architect
Copyright © LAWRAY LIMITED
Registered Office: Greenmeadow Springs, 1 Cae Gwydd, Trefynyllu, CARDIFF CF15 7AB
Reg. Co. No. 2724175. VAT Reg. No. 134 2146 06

