


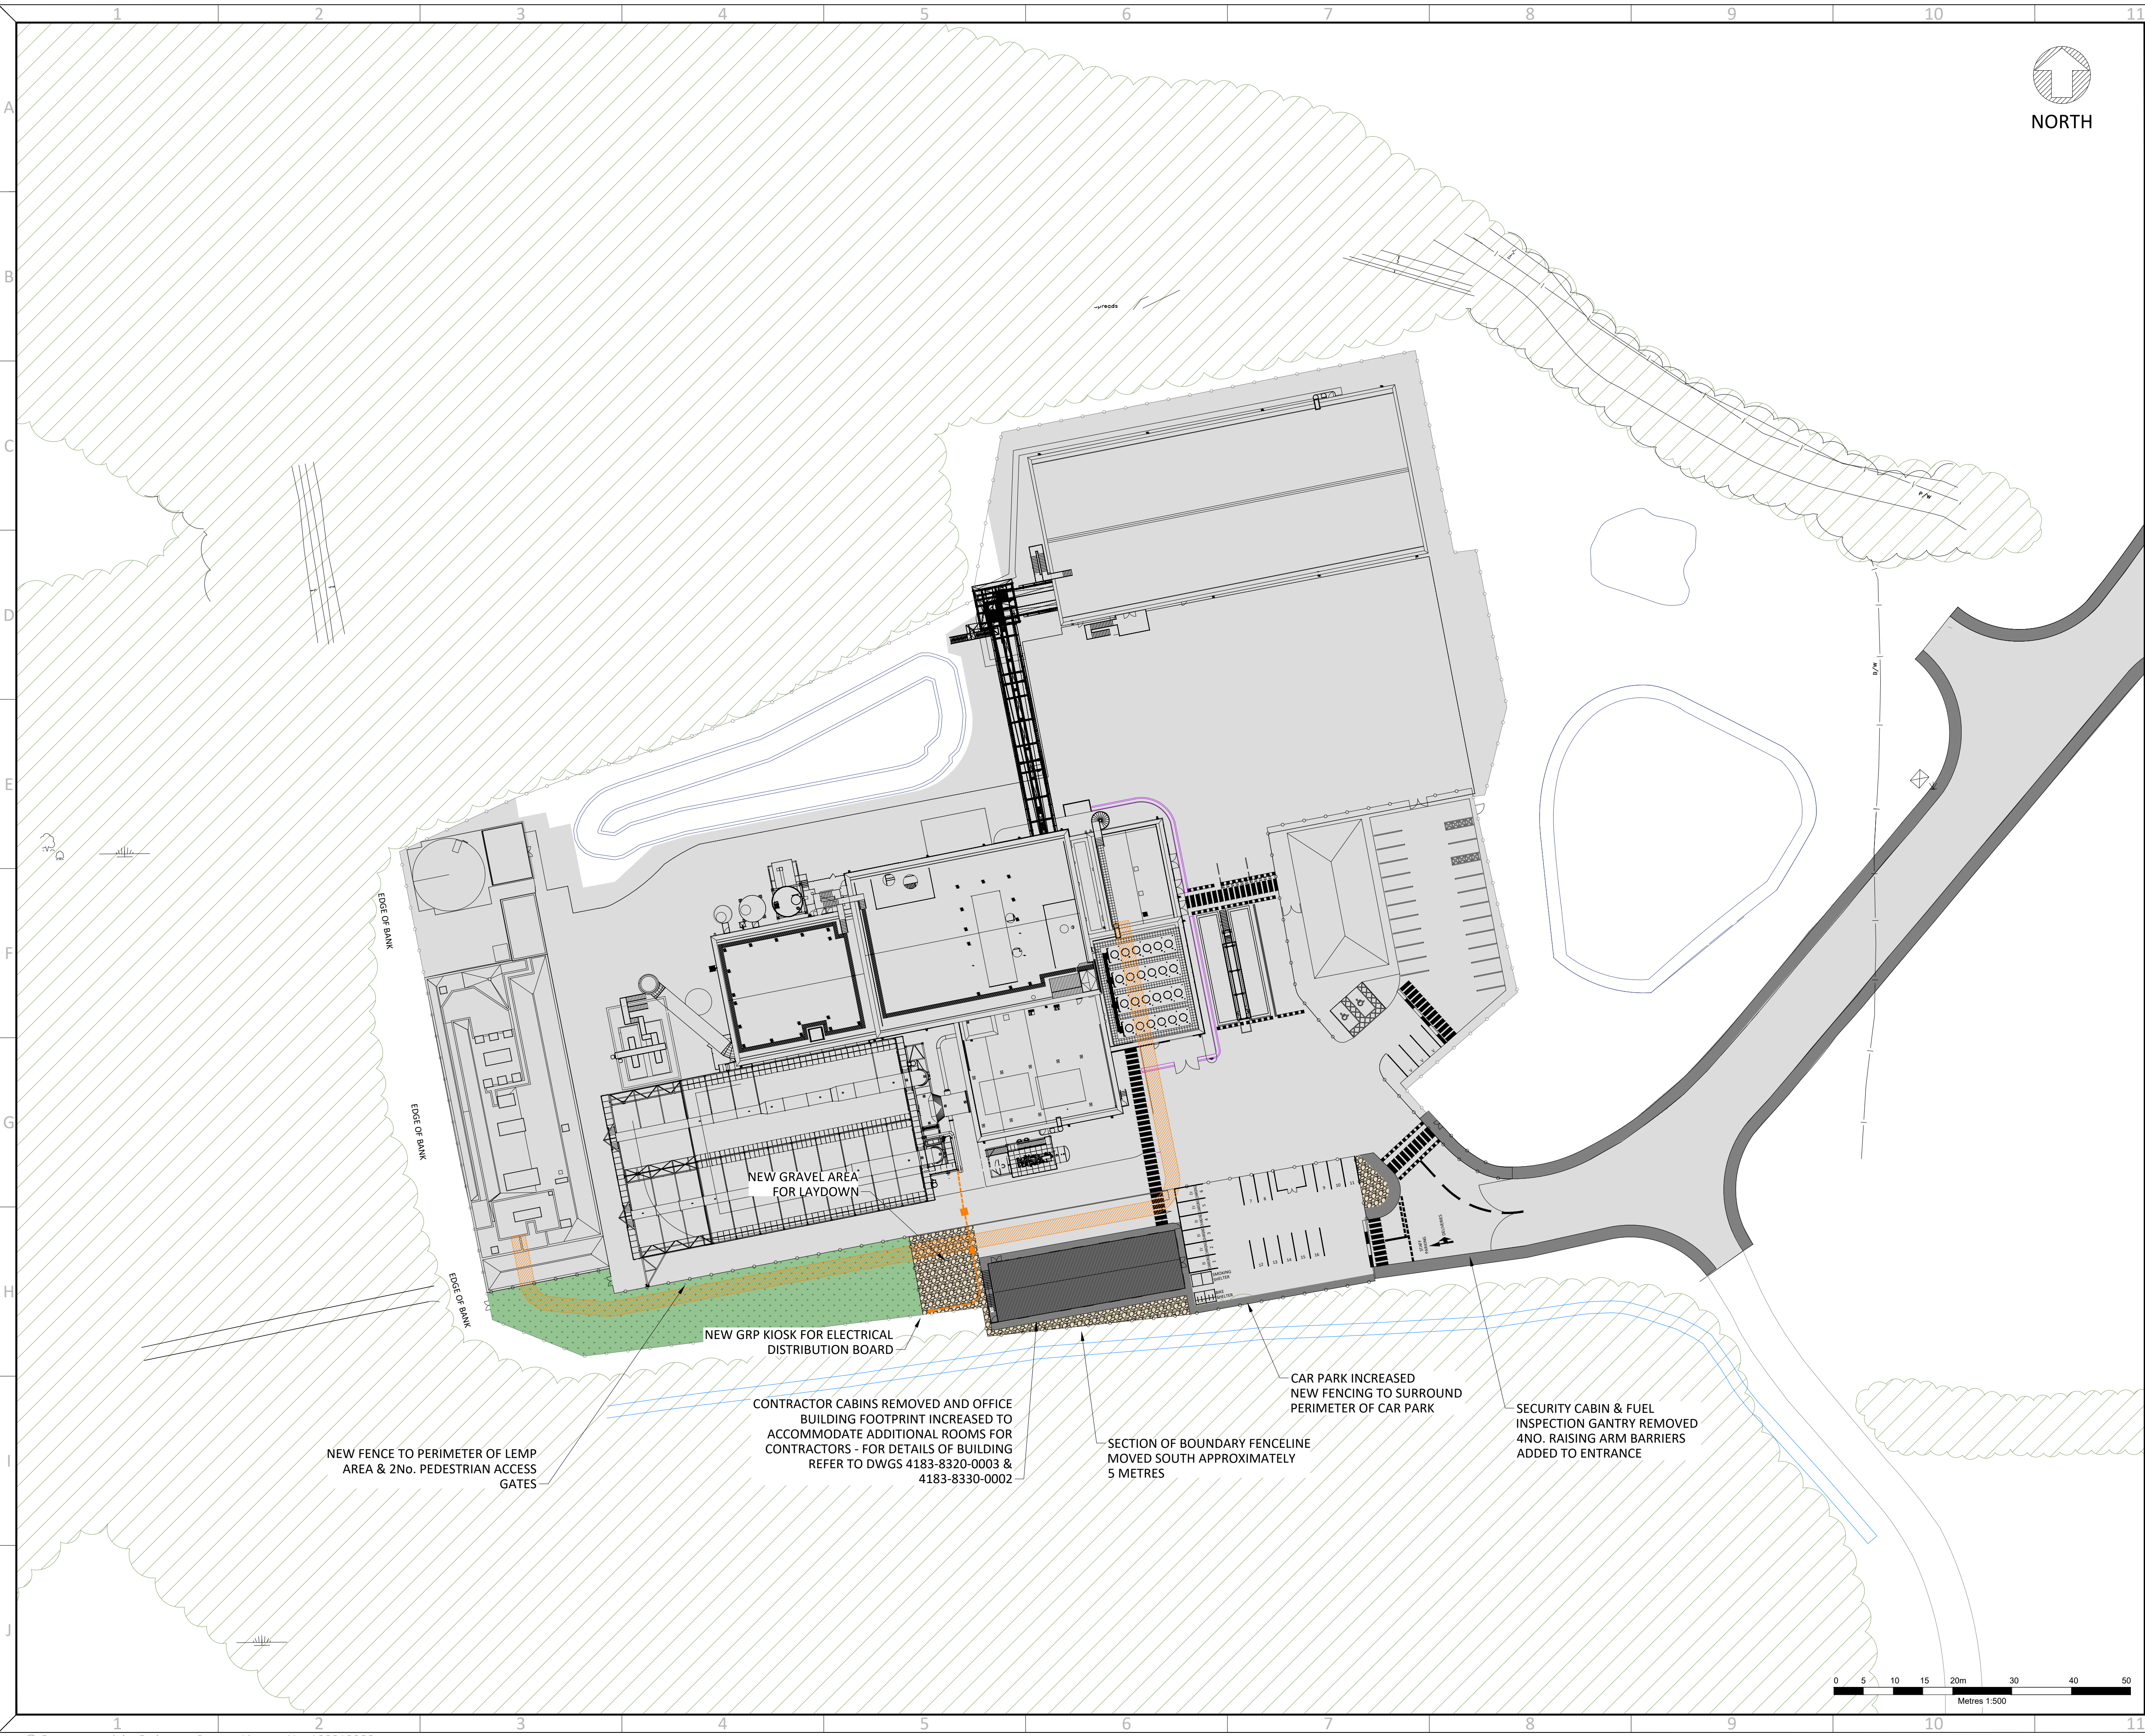

ALL INFORMATION ON THIS DRAWING IS INDICATIVE ONLY, AND
MAY BE SUBJECT TO
FURTHER DESIGN DEVELOPMENT.

DO NOT SCALE

NOTES:

KEY:-

	Hardstanding
	Soft Landscaping
	Gravel Area
	Existing Underground HV Cable Route

R8.0	FOR PLANNING	DTW	AO1	MAP	04.08.26
R7.0	FOR PLANNING	DTW	AO1	MAP	23.07.26
R6.0	FOR PLANNING	DTW	AO1	DMM	03.07.25
R5.0	FOR PLANNING	DTW	AO1	DMM	28.08.25
R4.0	FOR PLANNING	DTW	AO1	DMM	21.02.25
R3.0	PATH REMOVED	DTW	AO1	ERM	18.11.24
R2.0	CLIENT COMMENTS	DTW	AO1	ERM	14.10.24
R1.0	PRELIMINARY	DTW	AO1	ERM	11.10.24
REV.	DETAILS OF REVISION	DRAWN	CHKD	APR	DATE

FICHTNER
CONSULTING ENGINEERS LIMITED

Kingsgate, Wellington Road North,
Stockport, Cheshire, SK4 1LW, UK
Tel: 0161 476 0032
Website: www.fichtner.co.uk

CLIENT: **ECO 2**

SITE: **MARGAM GREEN ENERGY PLANT**

PROJECT: **SOUTHSIDE PROJECT**

TITLE: **PROPOSED SITE ENTRANCE**

DRAWING STATUS: PRELIMINARY	
DRAWN BY: DTW	DATE: 10.10.24
CHECKED BY: AO1	DATE: 10.10.24
APPROVED BY: ERM	DATE: 10.10.24
FILENAME: 4183-8310-0001DW PROPOSED SITE LAYOUT R8.0	
OFFICE OF ISSUE: STOCKPORT	
SHEET SIZE: A1	SCALE: 1:500
DRAWING No.: 4183-8310-0001	REVISION: R8.0

Sheet 1 of 1