




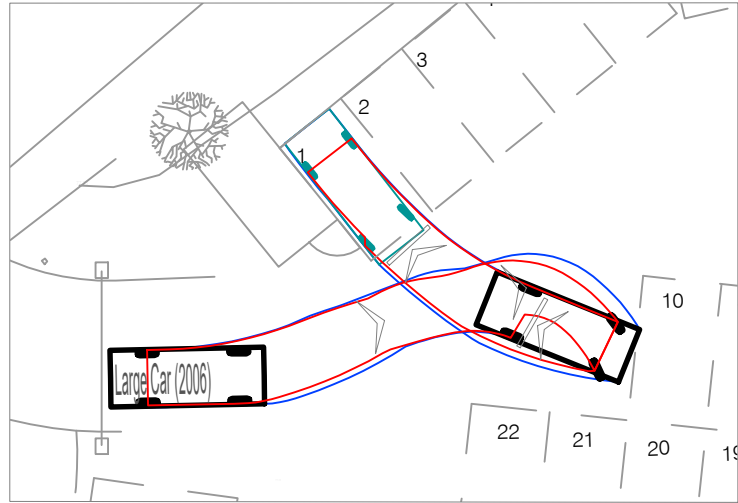


LARGE CAR ENTERING SPACE 1

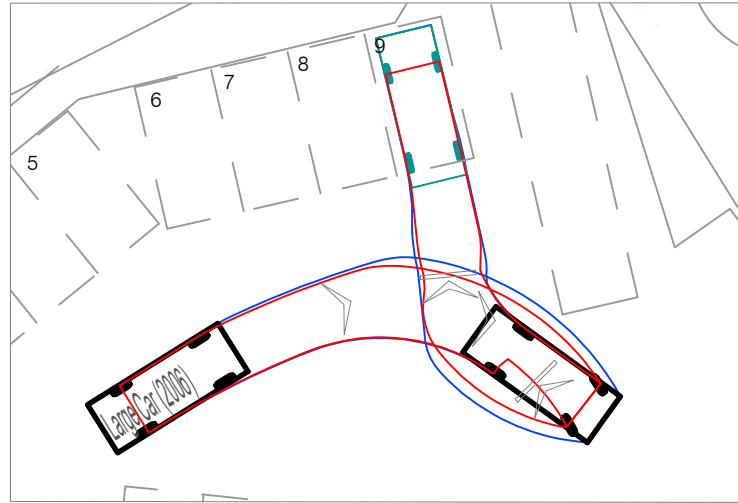


LARGE CAR ENTERING SPACE 9

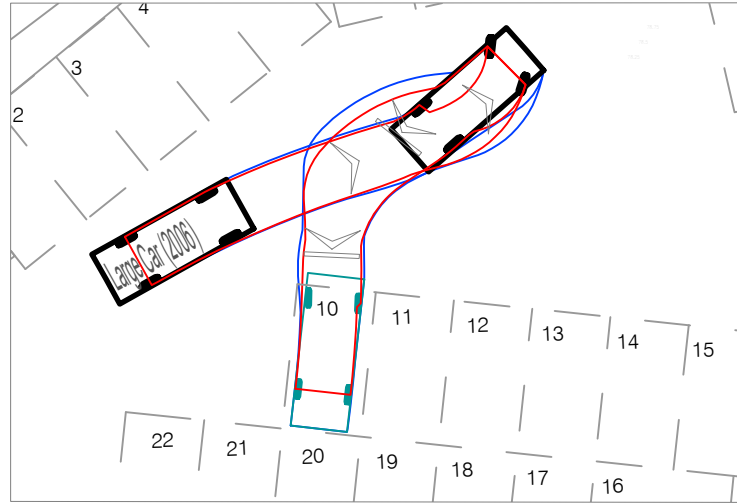


LARGE CAR ENTERING SPACE 10

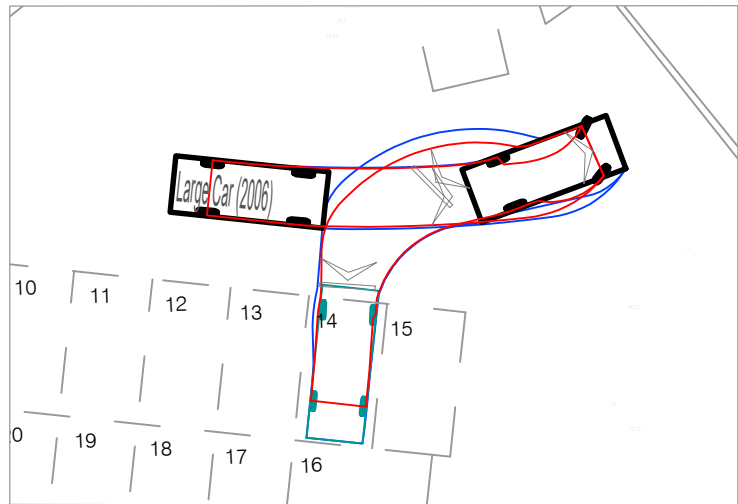


LARGE CAR ENTERING SPACE 14

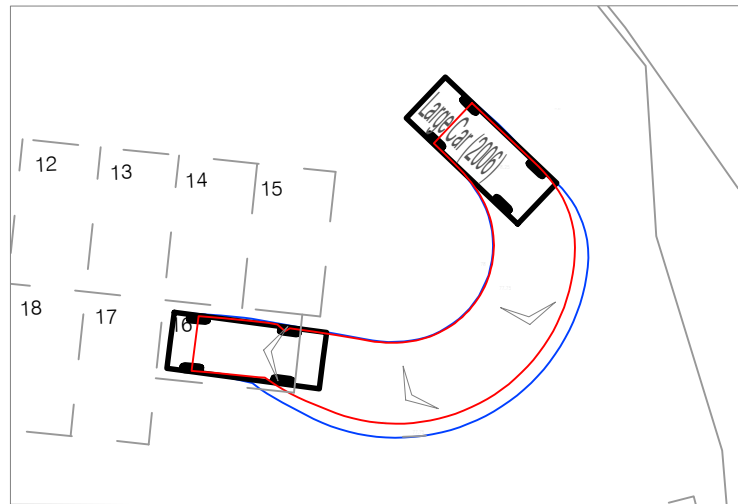


LARGE CAR ENTERING SPACE 16

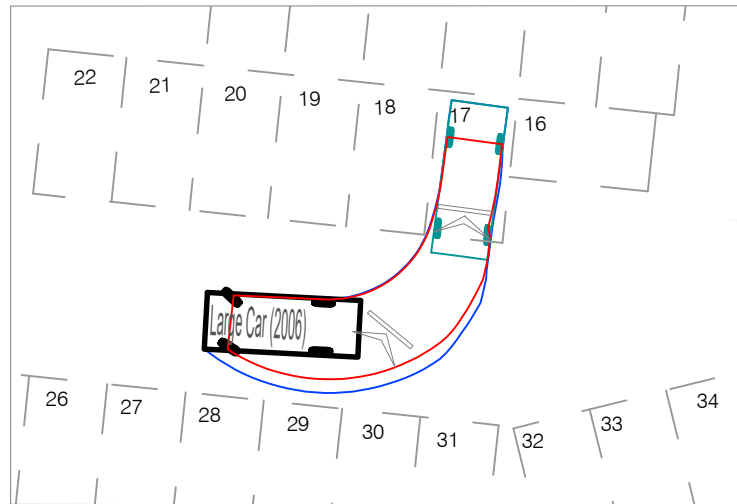


LARGE CAR ENTERING SPACE 17

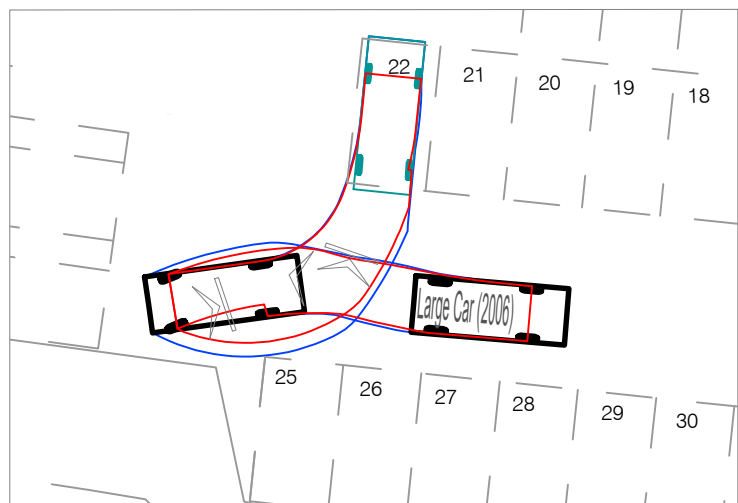

LARGE CAR ENTERING SPACE 22

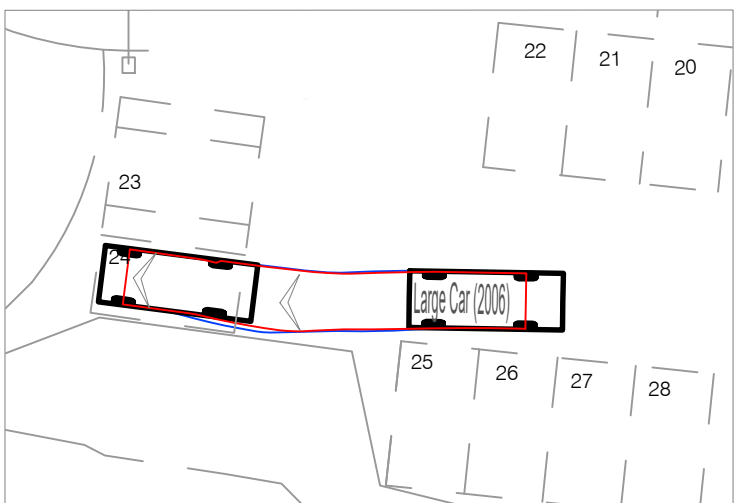


LARGE CAR ENTERING SPACE 24

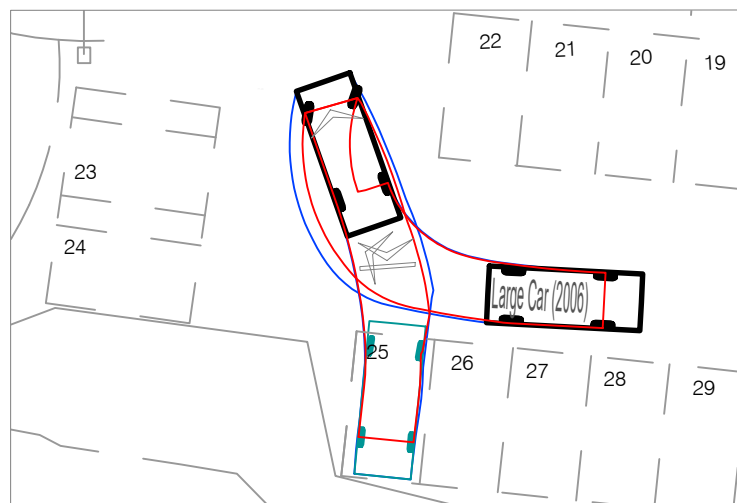

LARGE CAR ENTERING SPACE 25



LARGE CAR ENTERING SPACE 31

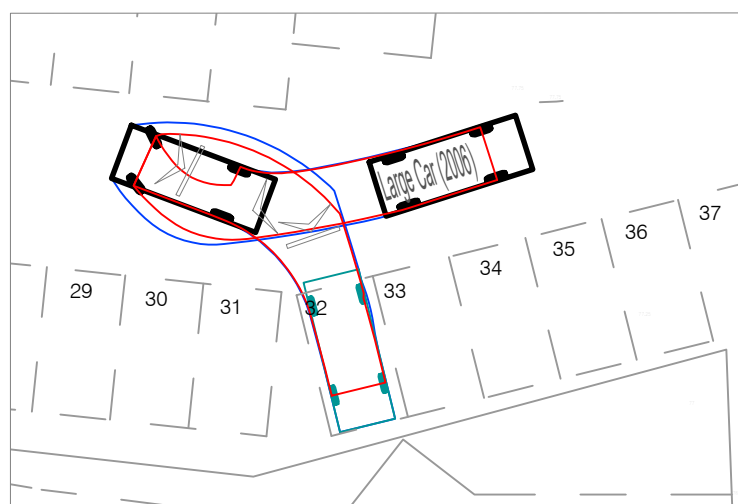


LARGE CAR ENTERING SPACE 32




LARGE CAR ENTERING SPACE 38


ENTERING MANOEUVRES

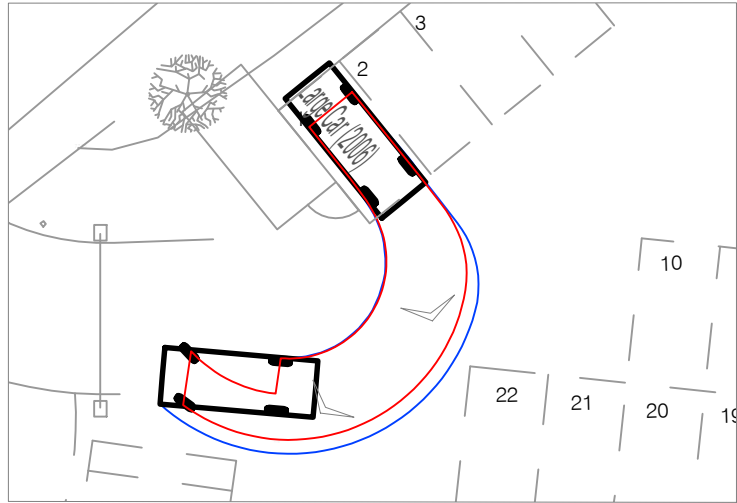

LARGE CAR EXITING SPACE 1

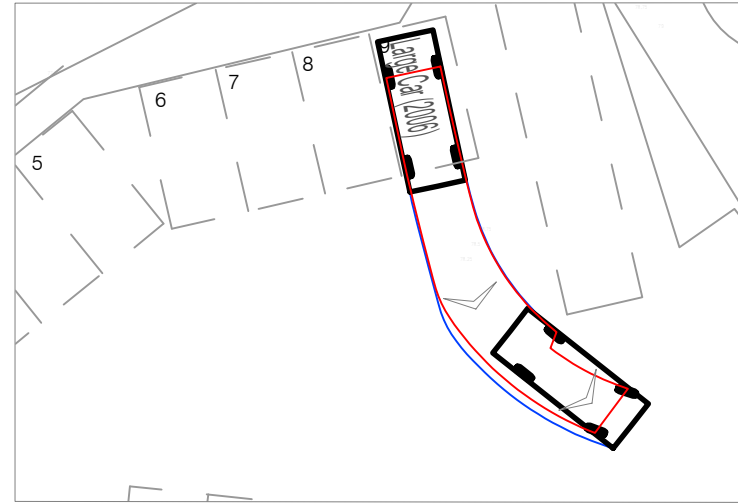


LARGE CAR EXITING SPACE 9

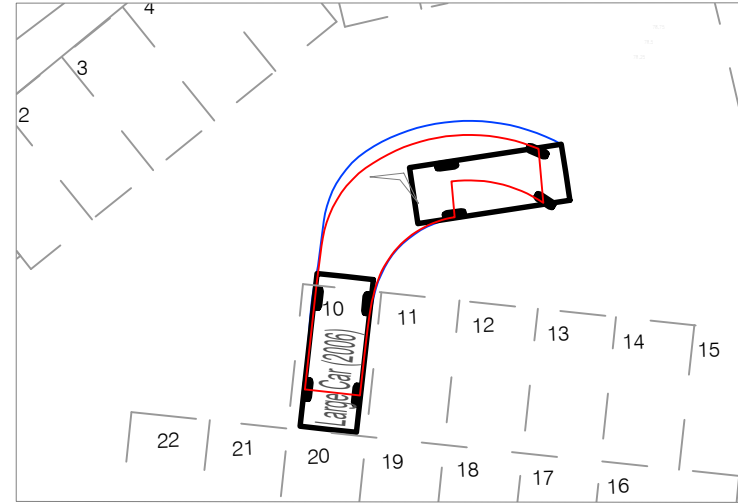


LARGE CAR EXITING SPACE 10




LARGE CAR EXITING SPACE 14

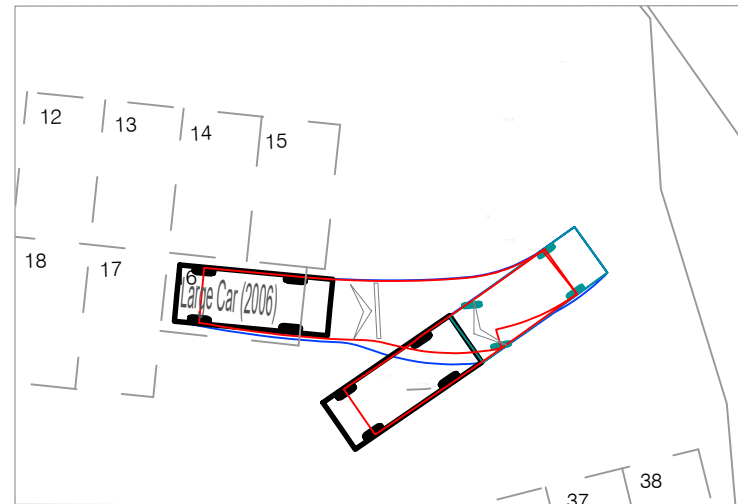


LARGE CAR EXITING SPACE 16

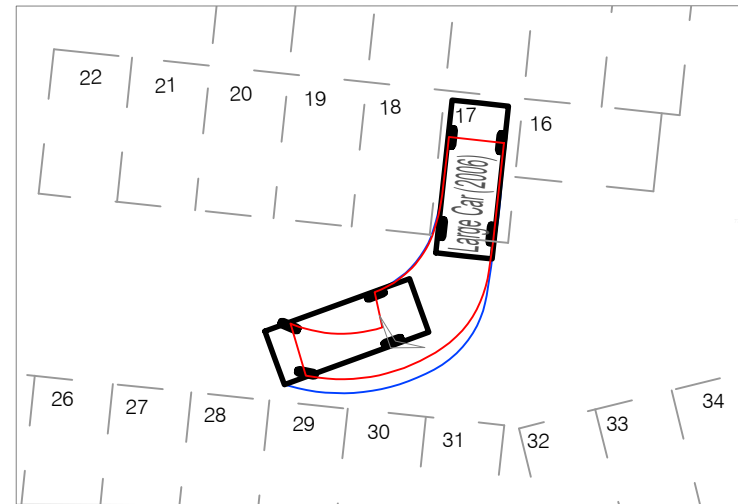


LARGE CAR EXITING SPACE 17

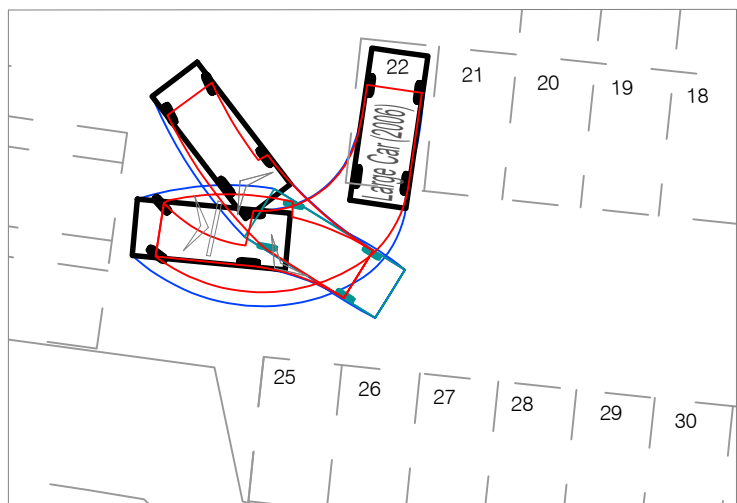


LARGE CAR EXITING SPACE 22

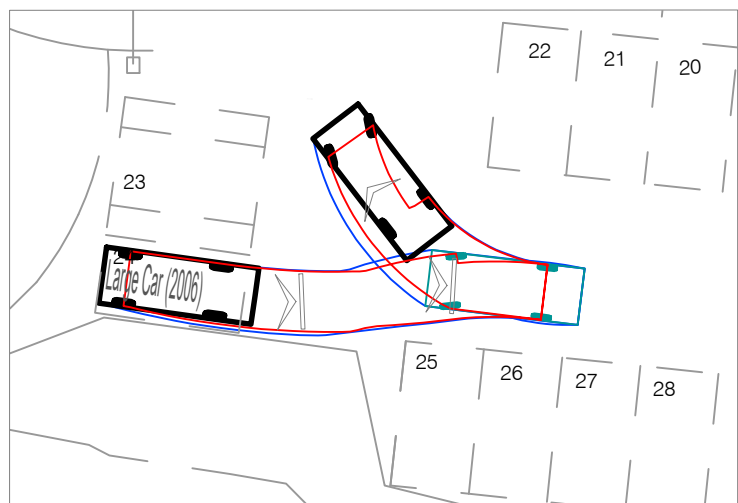


LARGE CAR EXITING SPACE 24

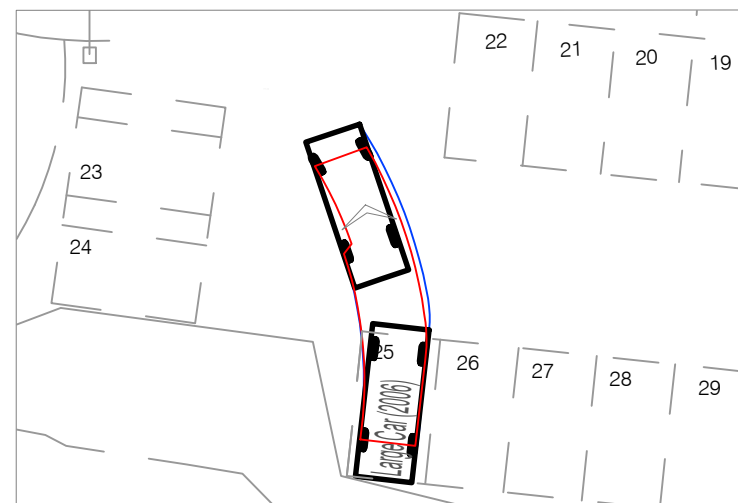

LARGE CAR EXITING SPACE 25

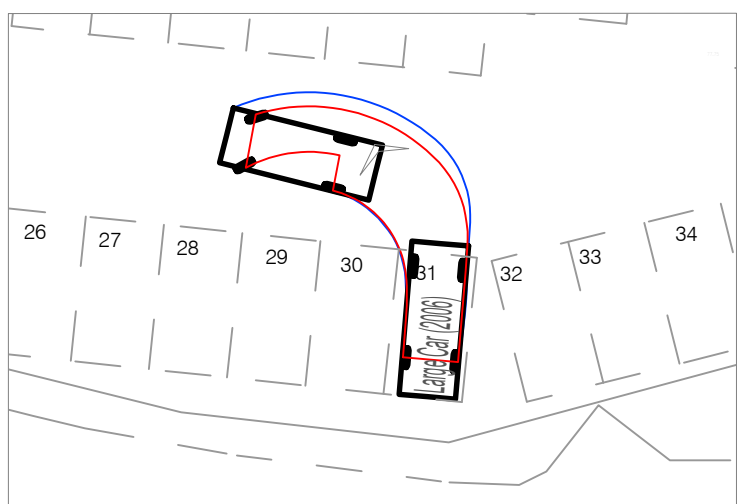

LARGE CAR EXITING SPACE 31

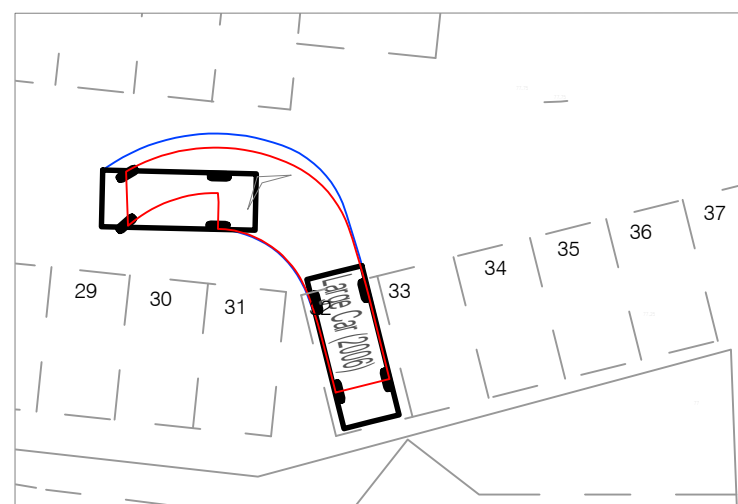

LARGE CAR EXITING SPACE 32





LARGE CAR EXITING SPACE 38

EXITING MANOEUVRES

REV	DETAILS	DRAWN	CHECKED	DATE
A	TRACKING REVISITED TO SUIT LATEST ARCHITECT'S LAYOUT	SLW	RJW	11.08.2026

- NOTES:
1. This drawing is for illustrative purposes only and not for construction.
 2. This drawing is to be read and printed in colour.

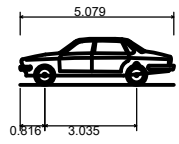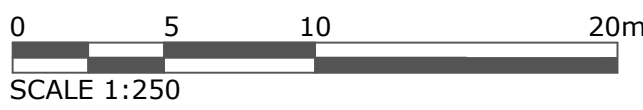

LARGE CAR VEHICLE PROFILE
SCALE 1:250

PROJECT:	PONTRHYDYFEN RFC, PONTRHYDYFEN, NEATH-PORT TALBOT	CLIENT:	PONTRHYDYFEN RFC
DRAWING TITLE:	LARGE CAR PARKING SPACES SWEEP PATH ANALYSIS		
DRAWN:	SLW	CHECKED:	RJW
DATE:	03.07.2026	SCALE:	1:250
SHEET SIZE:	A1	DRAWING NUMBER:	25140-SPA05
REVISION:			A