




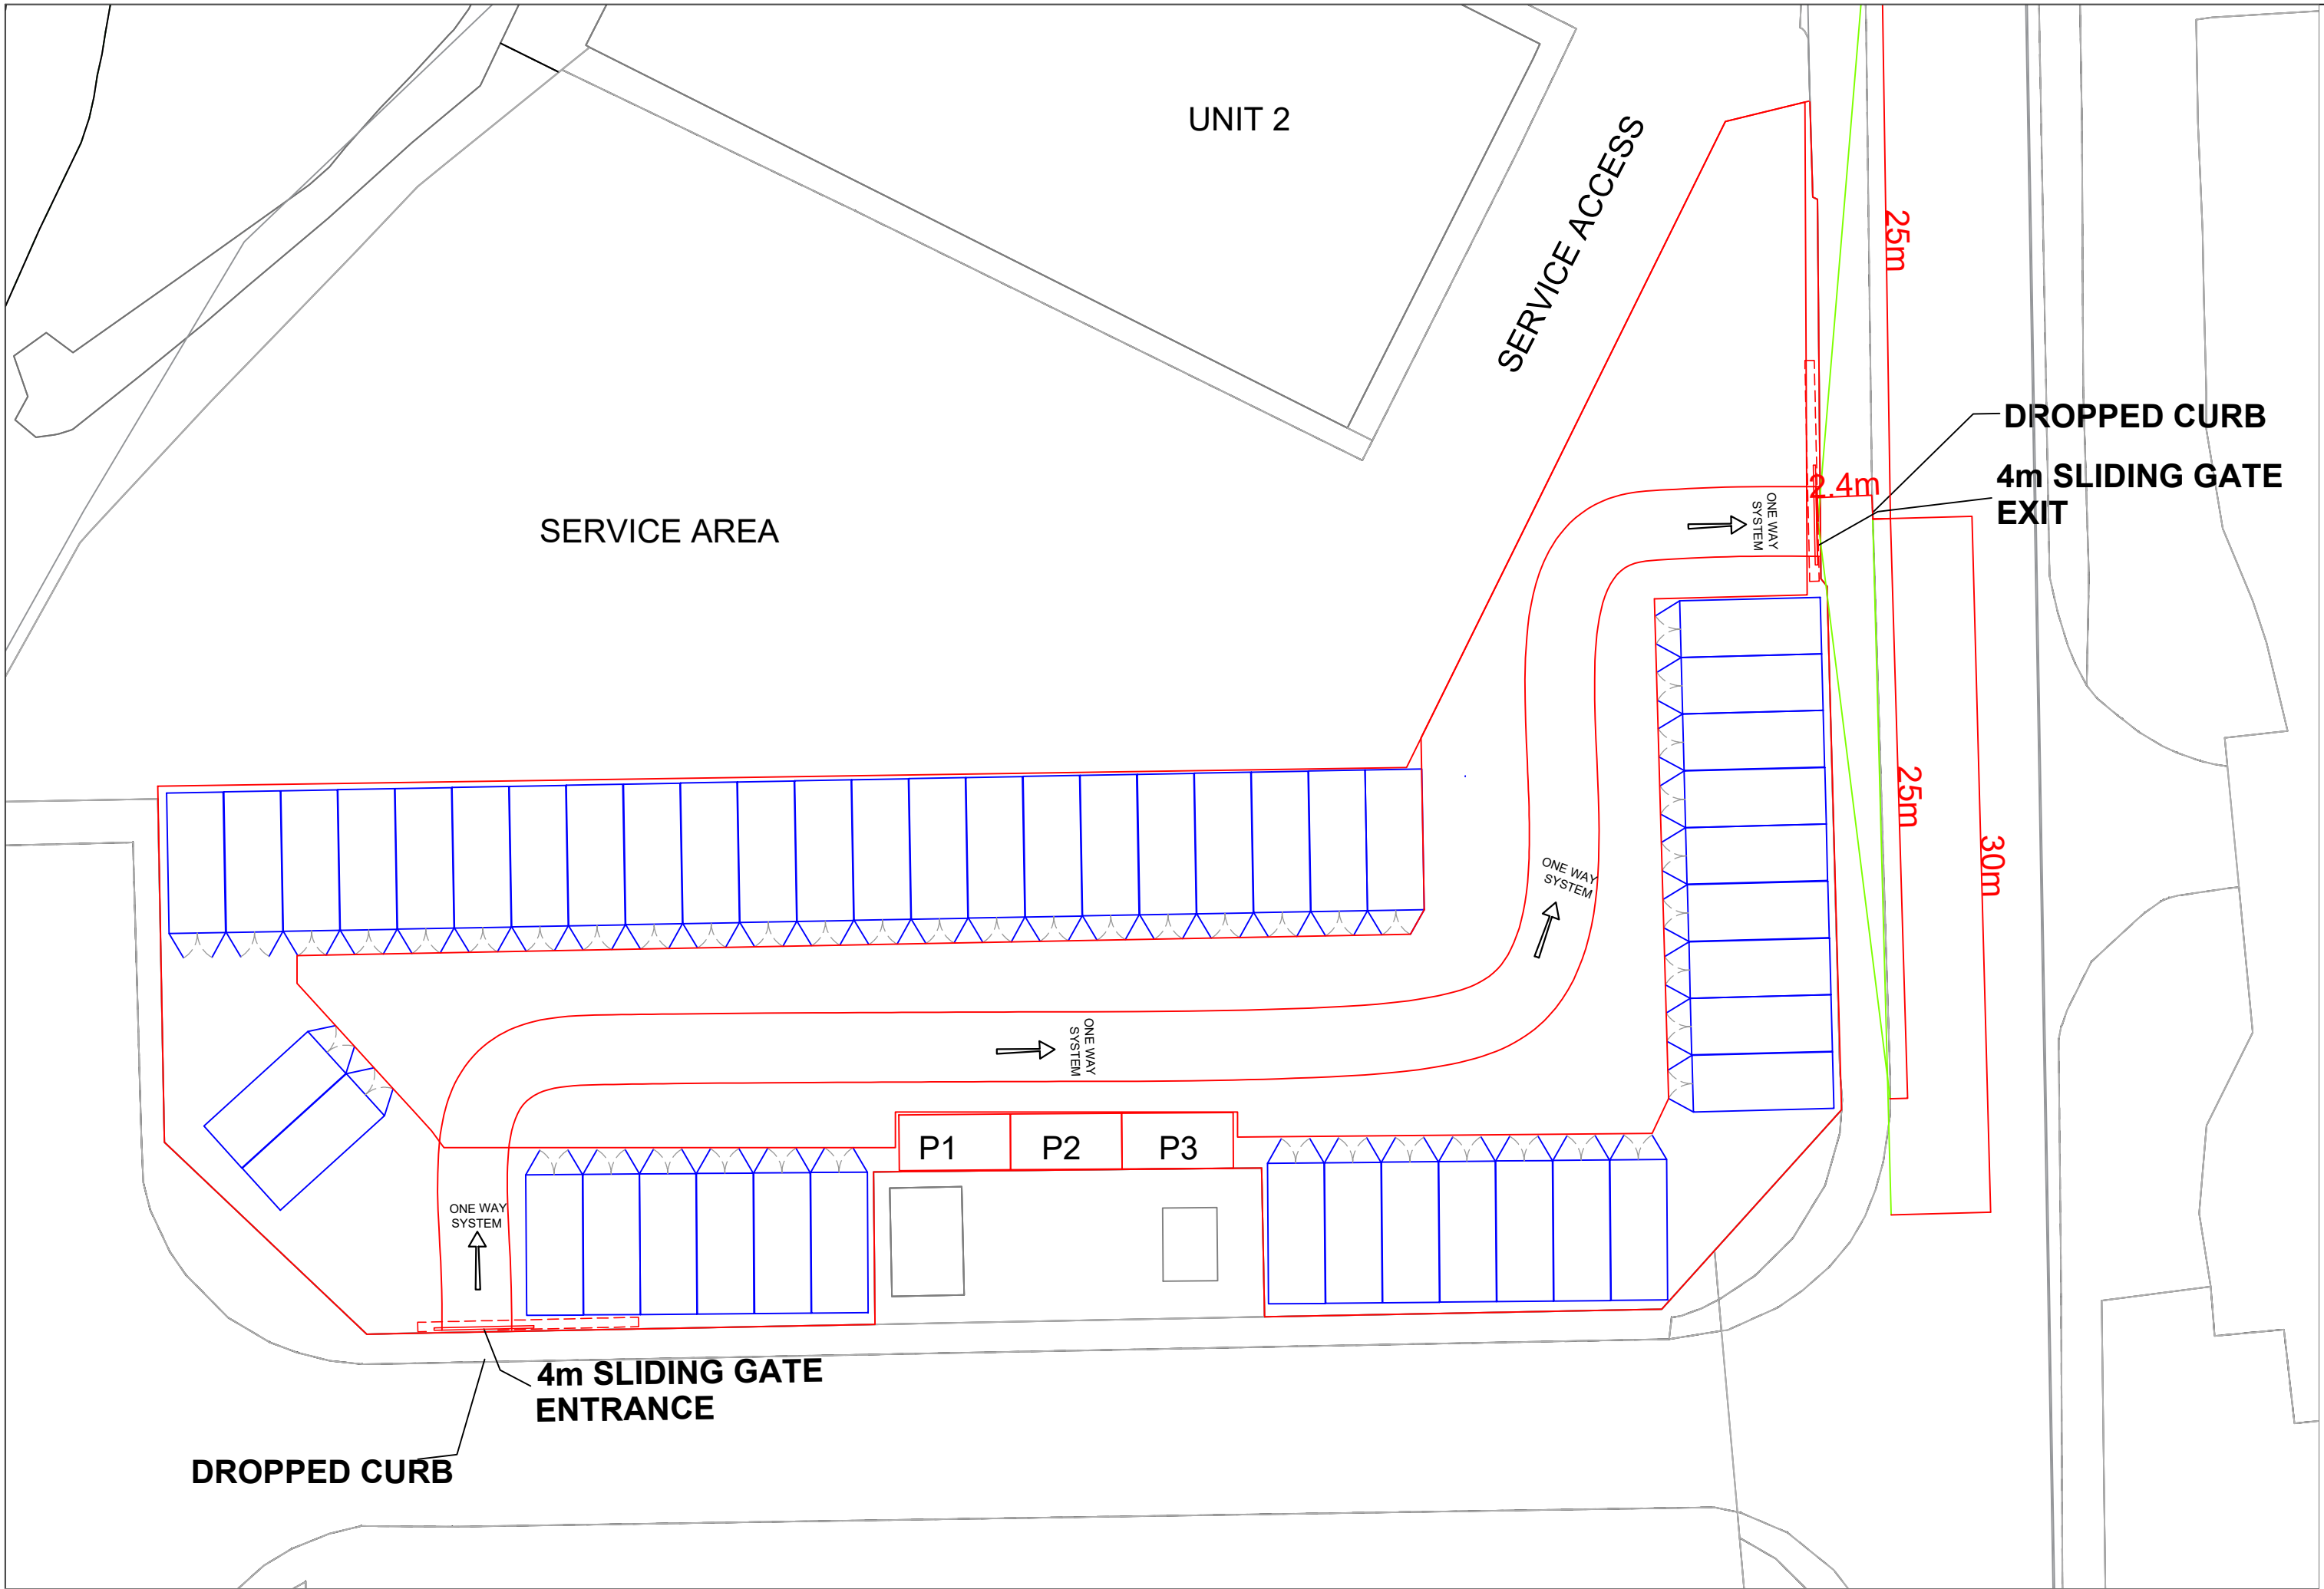

Proposed Site Layout - Scale 1/250

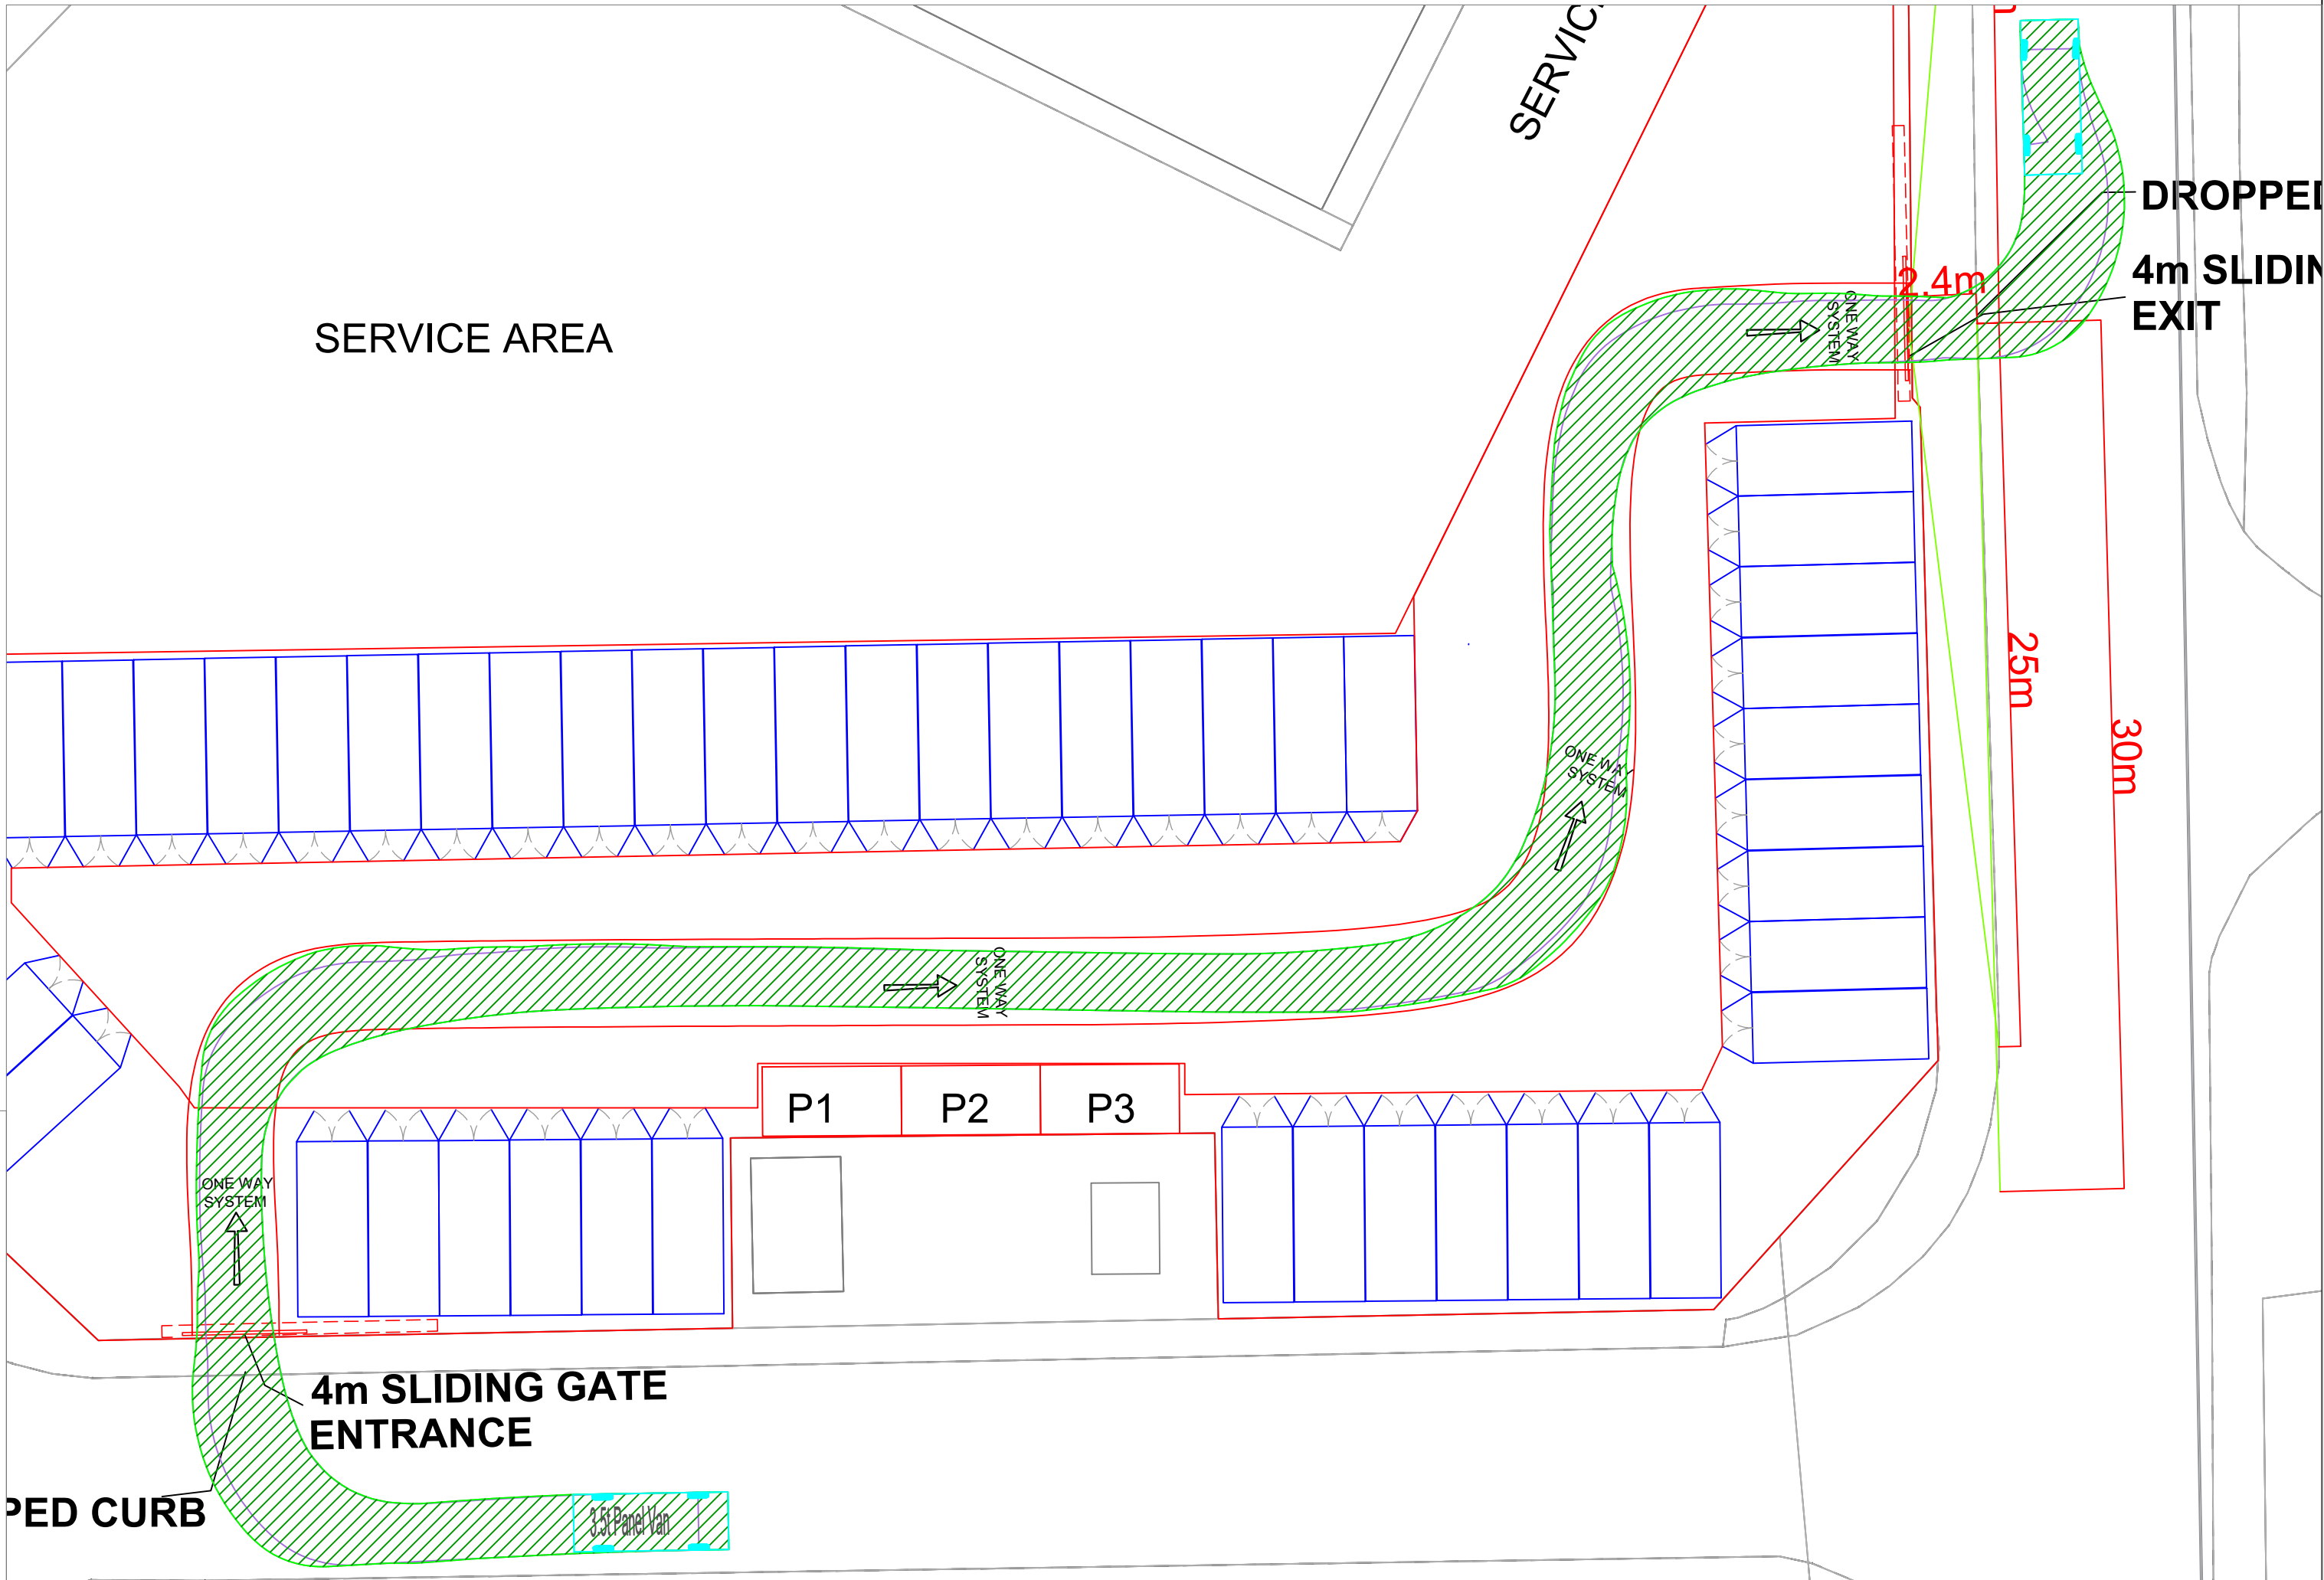

Swept Path Analysis - 3.5t Panel Van - Scale 1/200

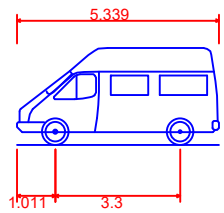

3.5t Panel Van  
Overall Length  
Overall Width  
Overall Body Height  
Min Body Ground Clearance  
Track Width  
Lock to lock time  
Kerb to Kerb Turning Radius

5.338m  
1.986m  
2.565m  
0.338m  
1.986m  
4.00s  
6.400m



**Notes**  
All levels are stated in metres.  
This drawing is to be read in colour.  
All dimensions are stated in millimetres unless noted otherwise.  
Drawing provided for technical approval, NOT to be used for construction purposes.  
DTP are not responsible for the accuracy of data provided by clients or third parties.

|      |          |             |       |
|------|----------|-------------|-------|
| -    | 04/08/26 | First Issue | SA    |
| Rev. | Date     | Revisions   | Drawn |



|                |                                                               |          |                   |
|----------------|---------------------------------------------------------------|----------|-------------------|
| Client         | Green Oak Logistics                                           |          |                   |
| Project        | Proposed Storage Facility,<br>Abbey Road, Neath               |          |                   |
| Drawing Title  | Proposed Site Layout<br>Swept Path Analysis<br>3.5t Panel Van |          |                   |
| Date           | August 2026                                                   | Scale    | As Specified @ A1 |
| Drawn          | SA                                                            | Approved | GS                |
| Drawing Number | DTP/3710226/ATR001                                            |          | Rev.<br>-         |